
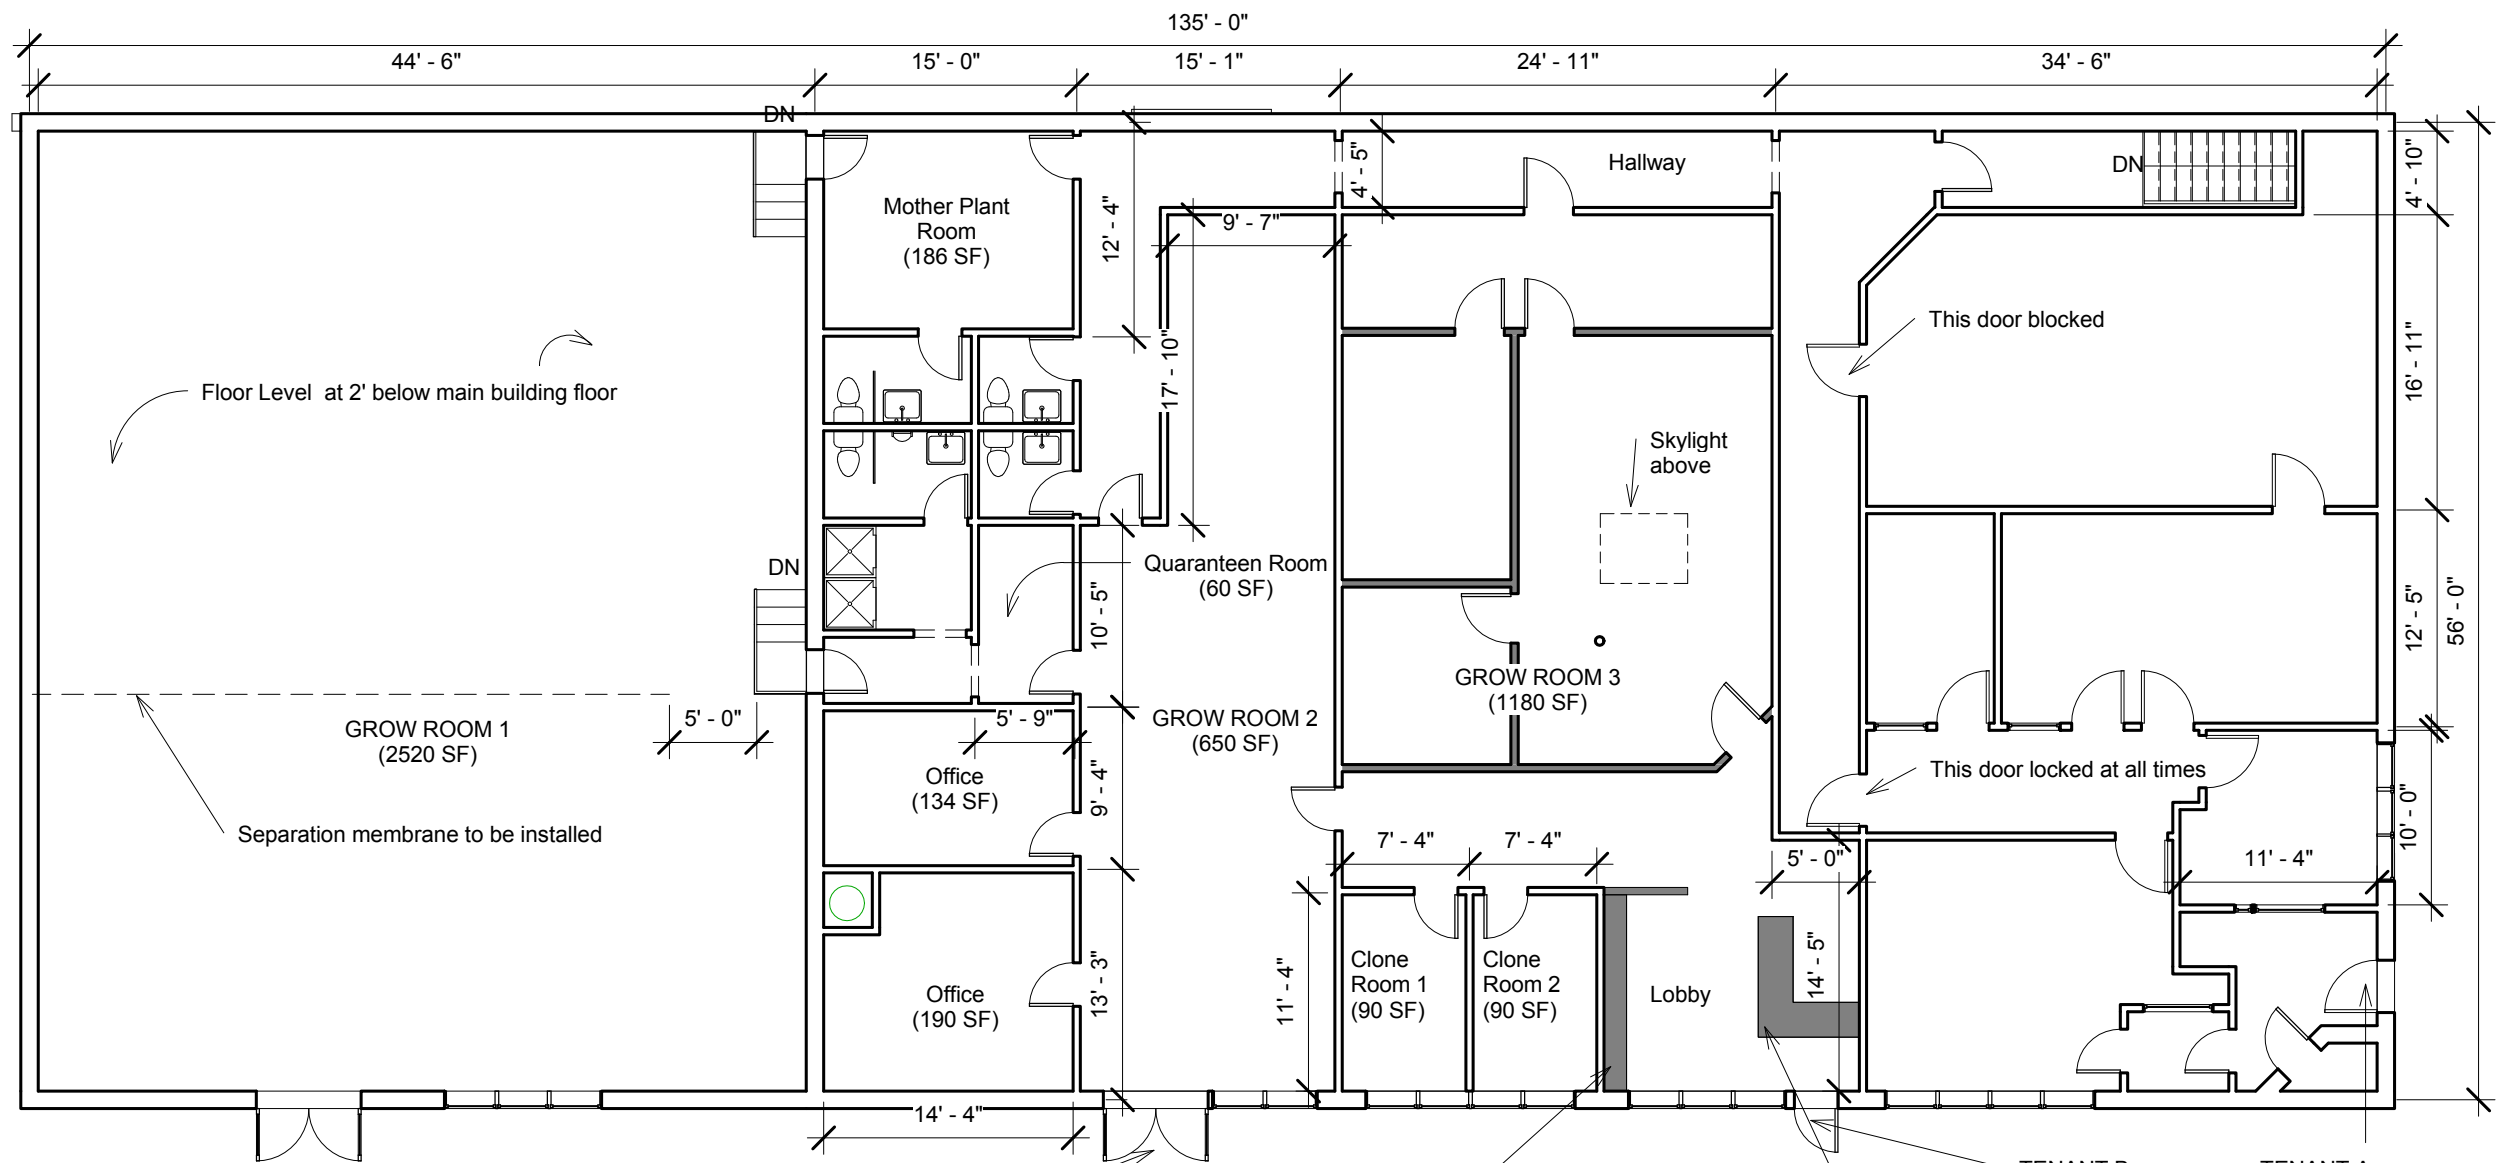


MAIN LEVEL - WORKING FLOOR PLAN

1 Level 1
1" = 10'-0"

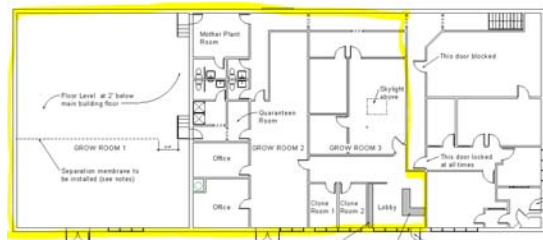

NOTES:

Area or modification to the Main Level is highlighted here to the left.

There are no weight bearing walls located between Grow Rm 1 northern wall and North wall of the building. Shaded walls have been removed after previous tenant, Veterinary Clinic, has vacated the building.

Lobby area built-ins, the reception counter and the reception seating, as well as the partition, have been removed by the Veterinary Clinic upon move-out.

Space on the north side of the building is occupied in part by a medical dispensary and is part storage.

Demolished non-structural walls

Project Address
11009 1st Ave S.
Seattle, WA 98168

Project / Permit No.
PREAPP14-0279

Sheet Title
Main Level Floor Plan

Sheet No.
A1.03