

# SAN FRANCISCO EXECUTIVE PARK

BUSINESS BY THE BAY

150 EXECUTIVE PARK

250 EXECUTIVE PARK

## Feel the breeze at San Francisco's Southeast waterfront office campus.



**FREE  
PARKING**



**BAY  
VIEWS**



**FREE BART & CALTRAIN  
SHUTTLE**




**WALK TO CALTRAIN**



**MINUTES TO AIRPORT**



**ON-SITE CAFE**

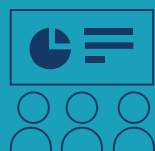

**FREE CONFERENCE  
ROOM**



**5 MINUTES TO  
DOWNTOWN SAN  
FRANCISCO**



**BEST VALUE SOLUTION  
FOR TURN-KEY  
CUSTOMIZED SPACE**



**NEIGHBORING  
PARK WITH  
WATERFRONT TRAILS**

**FOR LEASING  
INFORMATION  
CONTACT**

**CARLA SCIMEMI**  
415.229.8955  
CARLA.SCIMEMI@KIDDER.COM  
LIC N° 01323582

[SANFRANCISCOEXECUTIVEPARK.COM](http://SANFRANCISCOEXECUTIVEPARK.COM)


[KIDDER.COM](http://KIDDER.COM)

This information supplied herein is from sources we deem reliable. It is provided without any representation, warranty, or guarantee, expressed or implied as to its accuracy. Prospective Buyer or Tenant should conduct an independent investigation and verification of all matters deemed to be material, including, but not limited to, statements of income and expenses. Consult your attorney, accountant, or other professional advisor.



# SAN FRANCISCO EXECUTIVE PARK

150 & 250 EXECUTIVE PARK  
SAN FRANCISCO, CA

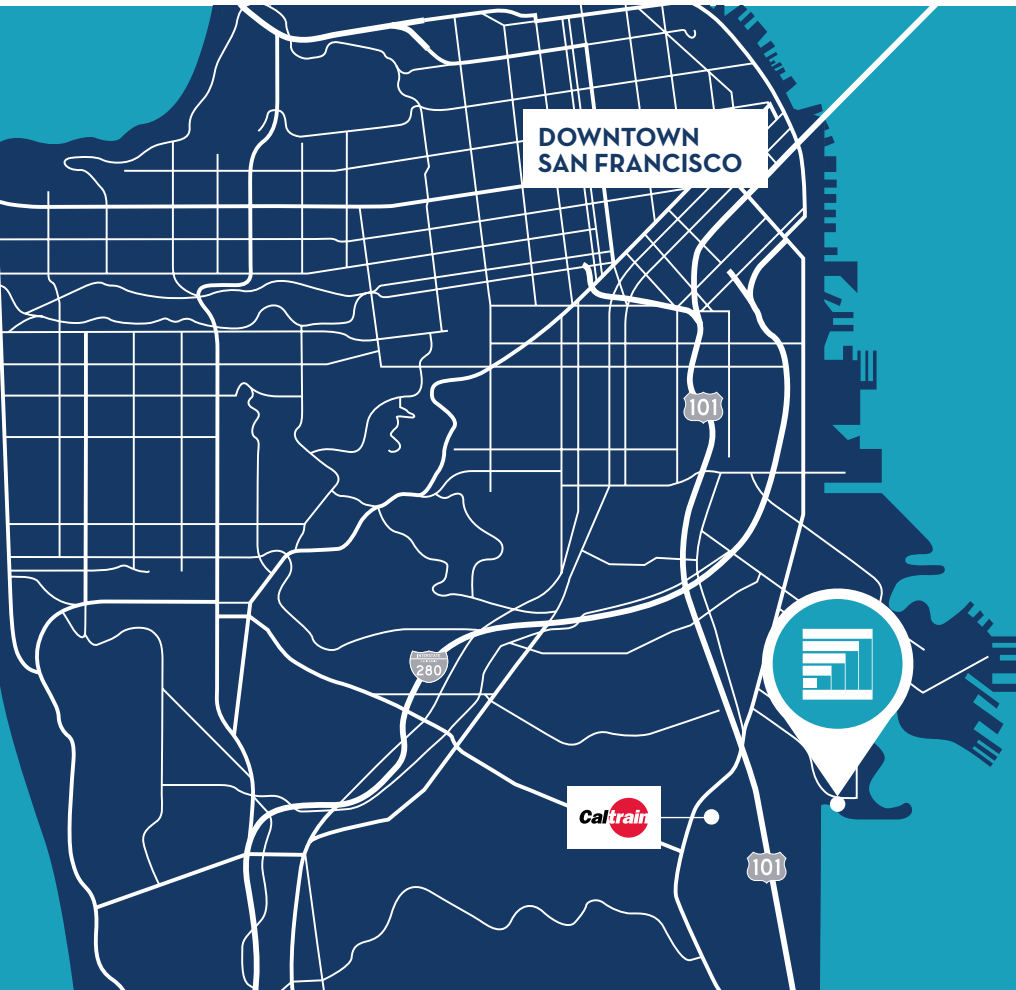

## A commuter's paradise.



**FREE**  
PARKING



**13 min**  
WALK TO BAYSHORE  
CALTRAIN STATION



**FREE**  
BART & CALTRAIN  
SHUTTLE

FOR LEASING  
INFORMATION  
CONTACT

**CARLA SCIMEMI**  
415.229.8955  
CARLA.SCIMEMI@KIDDER.COM  
LIC N° 01323582

[SANFRANCISCOEXECUTIVEPARK.COM](http://SANFRANCISCOEXECUTIVEPARK.COM) [KIDDER.COM](http://KIDDER.COM)

This information supplied herein is from sources we deem reliable. It is provided without any representation, warranty, or guarantee, expressed or implied as to its accuracy. Prospective Buyer or Tenant should conduct an independent investigation and verification of all matters deemed to be material, including, but not limited to, statements of income and expenses. Consult your attorney, accountant, or other professional advisor.

**km** Kidder  
Mathews

# **SAN FRANCISCO** EXECUTIVE PARK

150 & 250 EXECUTIVE PARK  
SAN FRANCISCO, CA



FOR LEASING  
INFORMATION  
CONTACT

**CARLA SCIMEMI**  
415.229.8955  
CARLA.SCIMEMI@KIDDER.COM  
LIC N° 01323582

[SANFRANCISCOEXECUTIVEPARK.COM](http://SANFRANCISCOEXECUTIVEPARK.COM)

[KIDDER.COM](http://KIDDER.COM)

This information supplied herein is from sources we deem reliable. It is provided without any representation, warranty, or guarantee, expressed or implied as to its accuracy. Prospective Buyer or Tenant should conduct an independent investigation and verification of all matters deemed to be material, including, but not limited to, statements of income and expenses. Consult your attorney, accountant, or other professional advisor.

 **Kidder  
Mathews**

## Availabilities

### 150 EXECUTIVE PARK

|              |           |                                                                                   |                                 |
|--------------|-----------|-----------------------------------------------------------------------------------|---------------------------------|
| SUITE 2200   | ±6,185 SF |  | <a href="#">VIEW FLOOR PLAN</a> |
| SUITE 3200 B | ±2,916 SF |  | <a href="#">VIEW FLOOR PLAN</a> |

### 250 EXECUTIVE PARK

|              |           |                                                                                      |                                 |
|--------------|-----------|--------------------------------------------------------------------------------------|---------------------------------|
| SUITE 1100   | ±5,678 SF |   | <a href="#">VIEW FLOOR PLAN</a> |
| SUITE 4200 ■ | ±2,162 SF |   | <a href="#">VIEW FLOOR PLAN</a> |
| SUITE 4300 ■ | ±2,351 SF |   | <a href="#">VIEW FLOOR PLAN</a> |
| SUITE 4668 ■ | ±2,250 SF |   | <a href="#">VIEW FLOOR PLAN</a> |
| SUITE 4850   | ±2,783 SF |  | <a href="#">VIEW FLOOR PLAN</a> |

■ Contiguous suites may be combined for a total of ±6,763 SF

FOR LEASING  
INFORMATION  
CONTACT

**CARLA SCIMEMI**  
415.229.8955  
CARLA.SCIMEMI@KIDDER.COM  
LIC N° 01323582


[SANFRANCISCOEXECUTIVEPARK.COM](https://www.sanfranciscoexecutivepark.com) [KIDDER.COM](https://www.kidder.com)

This information supplied herein is from sources we deem reliable. It is provided without any representation, warranty, or guarantee, expressed or implied as to its accuracy. Prospective Buyer or Tenant should conduct an independent investigation and verification of all matters deemed to be material, including, but not limited to, statements of income and expenses. Consult your attorney, accountant, or other professional advisor.

## 150 Executive Park

### SECOND FLOOR

±6,185 RSF AVAILABLE

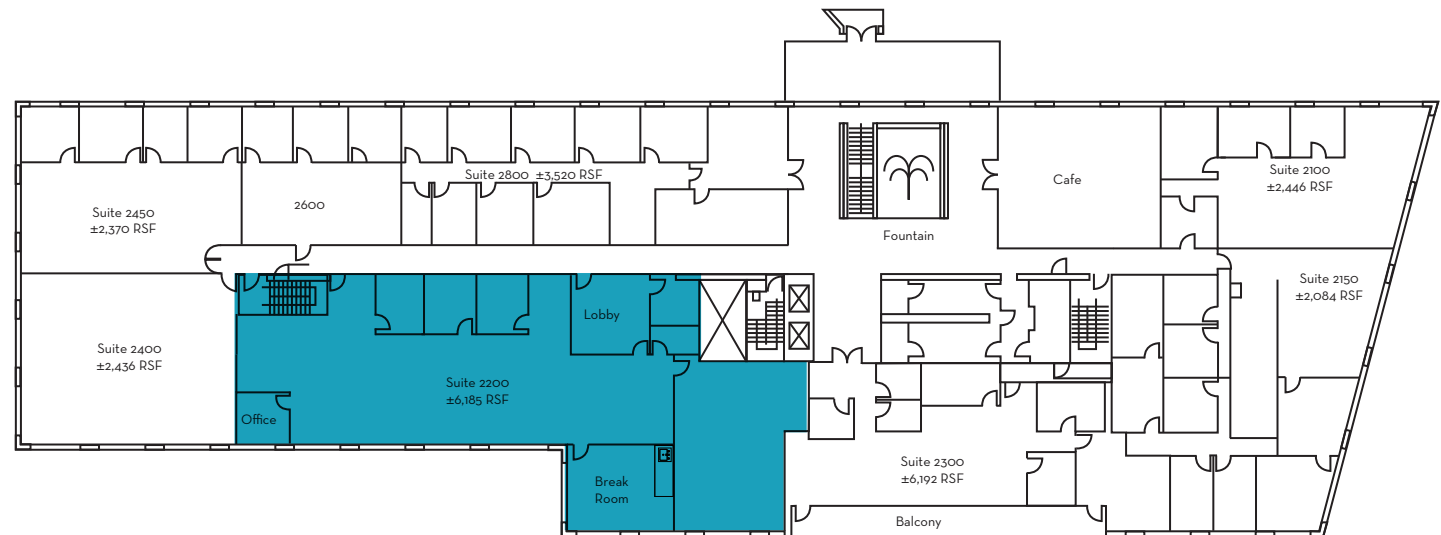

Bay View

\*Floor plans not to scale

FOR LEASING  
INFORMATION  
CONTACT

**CARLA SCIMEMI**  
415.229.8955  
CARLA.SCIMEMI@KIDDER.COM  
LIC N° 01323582

[SANFRANCISCOEXECUTIVEPARK.COM](http://SANFRANCISCOEXECUTIVEPARK.COM)


[KIDDER.COM](http://KIDDER.COM)

This information supplied herein is from sources we deem reliable. It is provided without any representation, warranty, or guarantee, expressed or implied as to its accuracy. Prospective Buyer or Tenant should conduct an independent investigation and verification of all matters deemed to be material, including, but not limited to, statements of income and expenses. Consult your attorney, accountant, or other professional advisor.

## 150 Executive Park

### THIRD FLOOR

±2,916 RSF AVAILABLE

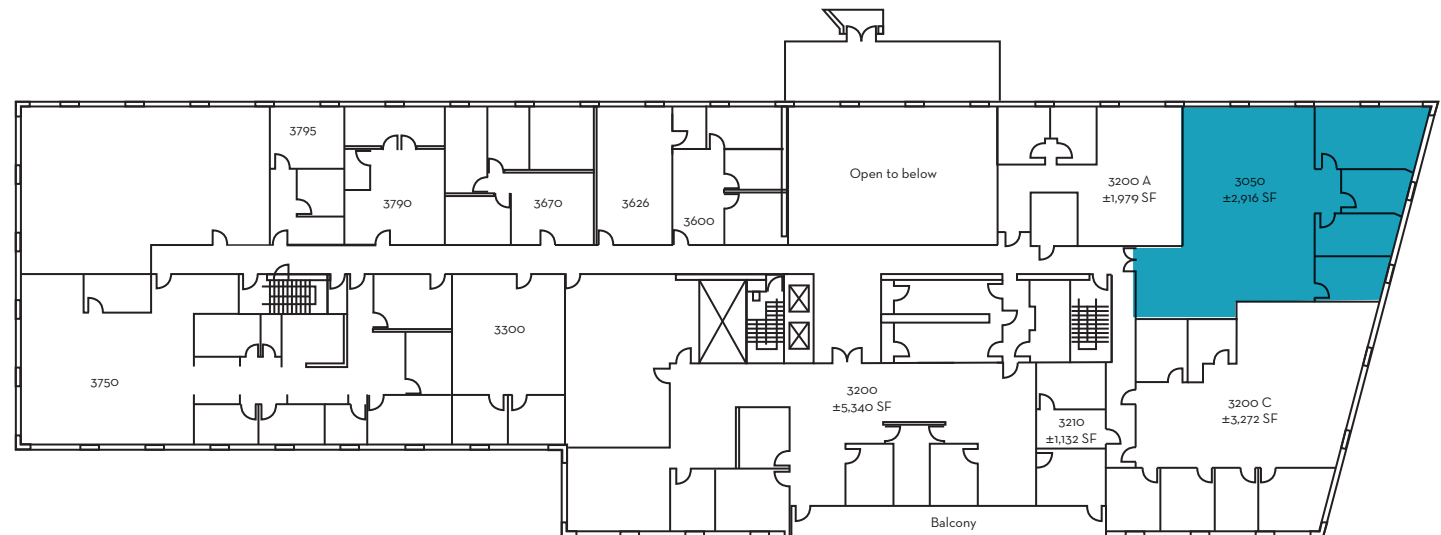

Bay View

\*Floor plans not to scale

FOR LEASING  
INFORMATION  
CONTACT

**CARLA SCIMEMI**  
415.229.8955  
CARLA.SCIMEMI@KIDDER.COM  
LIC N° 01323582

[SANFRANCISCOEXECUTIVEPARK.COM](http://SANFRANCISCOEXECUTIVEPARK.COM)


[KIDDER.COM](http://KIDDER.COM)

This information supplied herein is from sources we deem reliable. It is provided without any representation, warranty, or guarantee, expressed or implied as to its accuracy. Prospective Buyer or Tenant should conduct an independent investigation and verification of all matters deemed to be material, including, but not limited to, statements of income and expenses. Consult your attorney, accountant, or other professional advisor.

## 250 Executive Park

### GROUND FLOOR

±5,678 RSF AVAILABLE

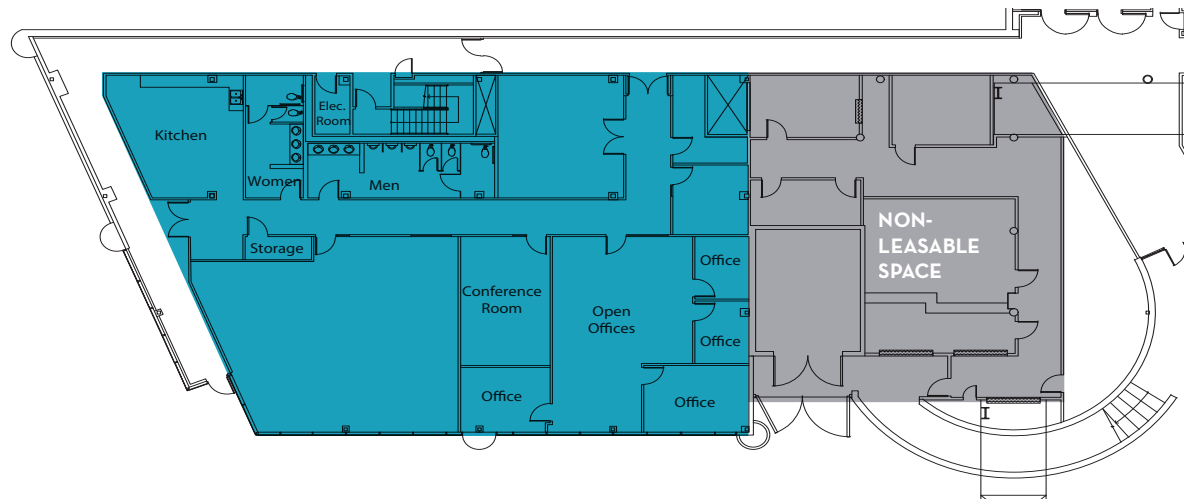

\*Floor plans not to scale

FOR LEASING  
INFORMATION  
CONTACT

**CARLA SCIMEMI**  
415.229.8955  
CARLA.SCIMEMI@KIDDER.COM  
LIC N° 01323582

[SANFRANCISCOEXECUTIVEPARK.COM](http://SANFRANCISCOEXECUTIVEPARK.COM)

[KIDDER.COM](http://KIDDER.COM)

This information supplied herein is from sources we deem reliable. It is provided without any representation, warranty, or guarantee, expressed or implied as to its accuracy. Prospective Buyer or Tenant should conduct an independent investigation and verification of all matters deemed to be material, including, but not limited to, statements of income and expenses. Consult your attorney, accountant, or other professional advisor.

## 250 Executive Park

### FOURTH FLOOR

±718-9,546 RSF AVAILABLE



Bay View

\*Floor plans not to scale

FOR LEASING  
INFORMATION  
CONTACT

**CARLA SCIMEMI**  
415.229.8955  
CARLA.SCIMEMI@KIDDER.COM  
LIC N° 01323582

[SANFRANCISCOEXECUTIVEPARK.COM](http://SANFRANCISCOEXECUTIVEPARK.COM)

[KIDDER.COM](http://KIDDER.COM)

This information supplied herein is from sources we deem reliable. It is provided without any representation, warranty, or guarantee, expressed or implied as to its accuracy. Prospective Buyer or Tenant should conduct an independent investigation and verification of all matters deemed to be material, including, but not limited to, statements of income and expenses. Consult your attorney, accountant, or other professional advisor.