

115 Ascot Drive

Roseville, CA

\$1.85 PSF, Full Service

Suite 180:
±2,228 RSF

Located immediately off I-80 &
Douglas Blvd


Monument signage available

Common area conference room
& break room

Existing Tenants: Golden
Sierra Job Training & Dr. Celia
Ringstad, DC



Location

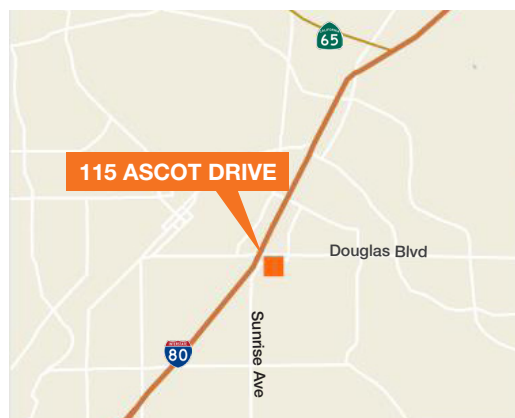


Contact

Jon R. Walker
SVP, Shareholder
916.751.3631
jon.walker@kidder.com LIC
#01204666

Building Floor Plan

- Suite 180 - ±2,228 SF
- Common Area


(Not to scale)

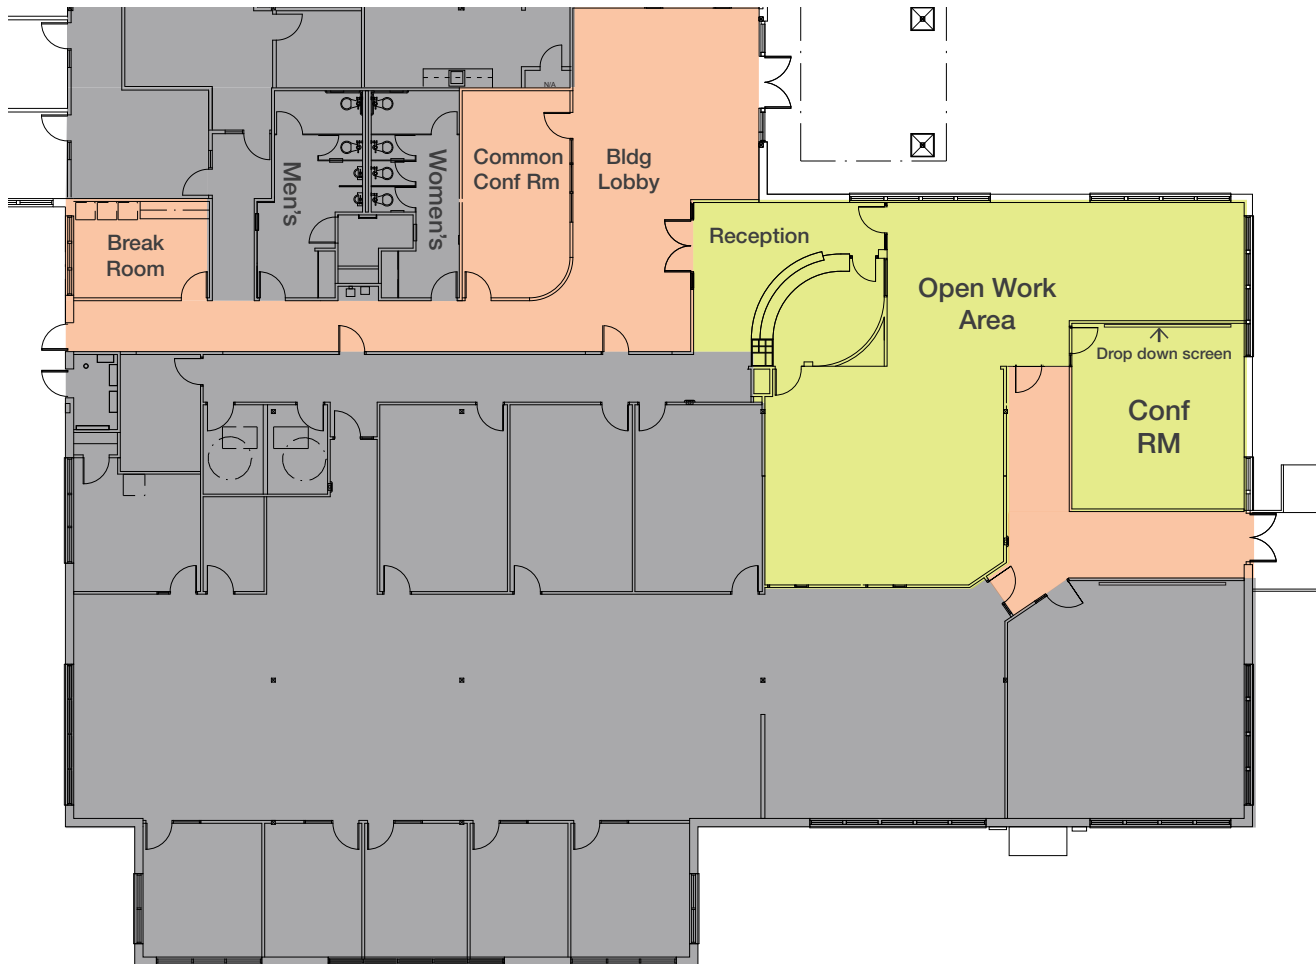

Contact

Jon R. Walker
SVP, Shareholder
916.751.3631
jon.walker@kidder.com
LIC #01204666

Area Overview

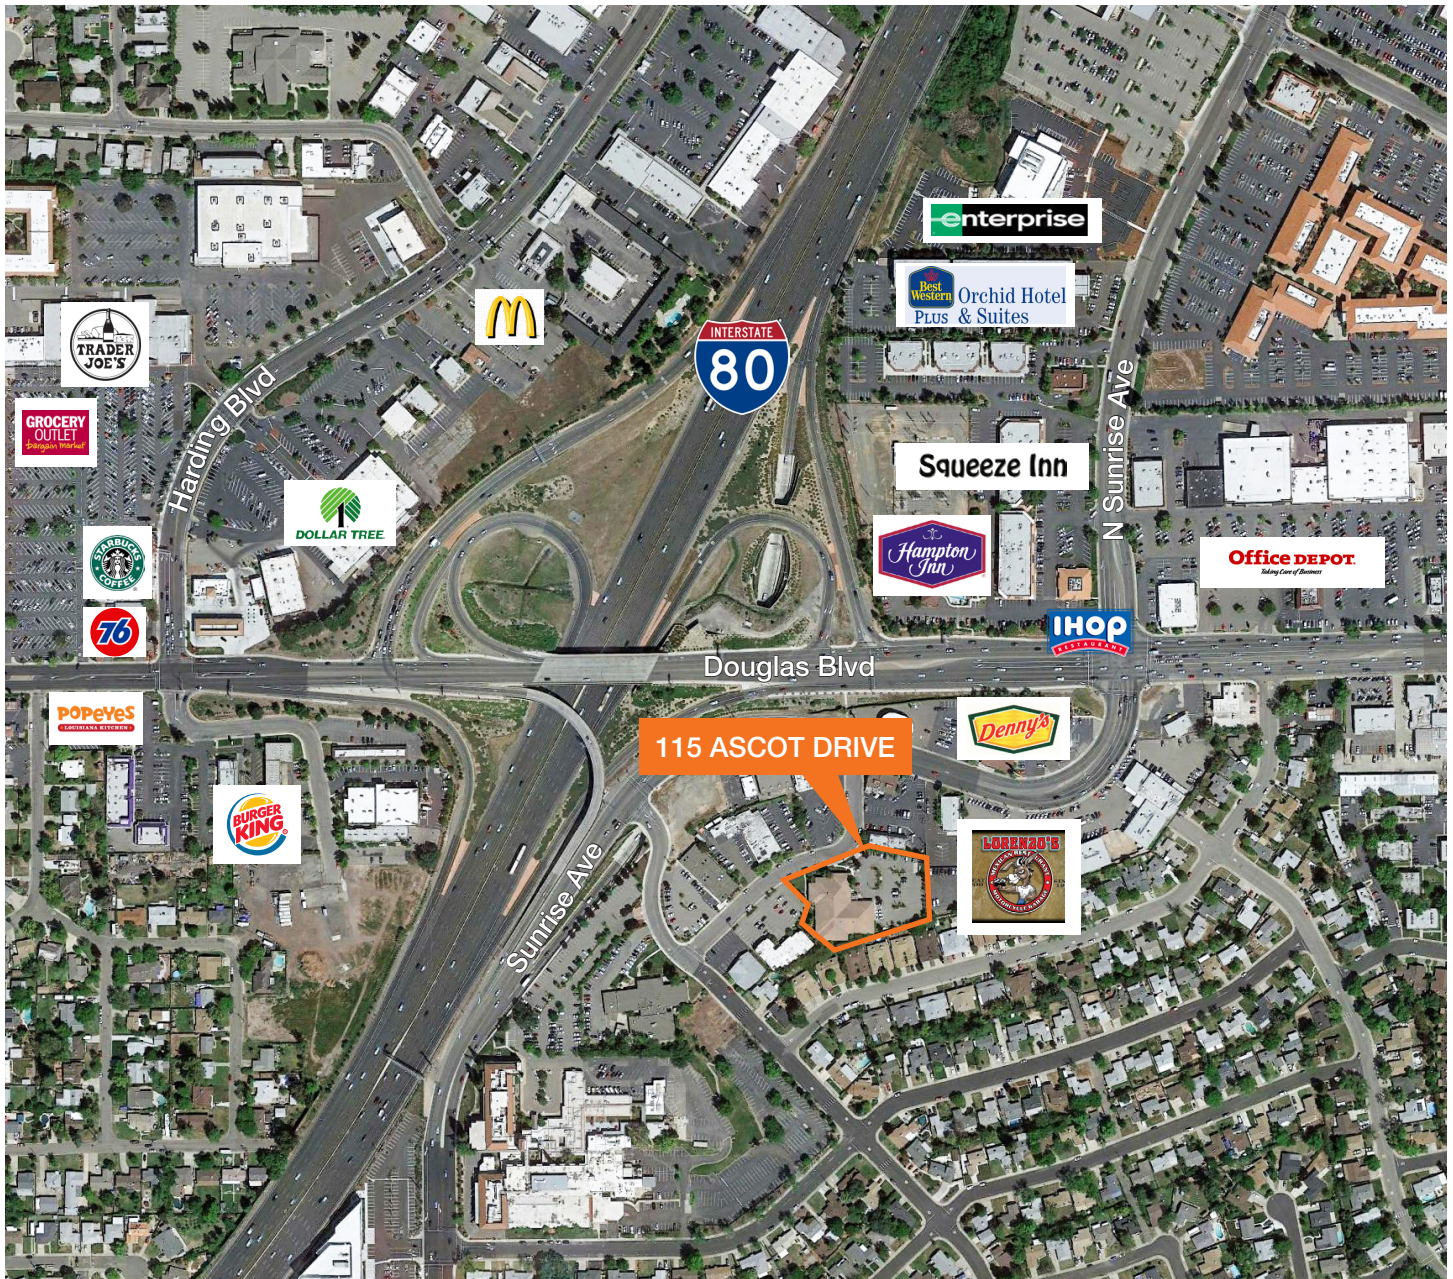

Contact

Jon R. Walker
SVP, Shareholder
916.751.3631
jon.walker@kidder.com
LIC #01204666