



1900 Embarcadero Rd

PALO ALTO, CA

FOR SUBLEASE



2nd Floor Office Sublease in Palo Alto

SUITE 202 ±1,063 SF LED 01.31.2024

SUITE 206 ±1,113 SF LED 04.30.2022

GOOD onsite parking

EXCELLENT natural light

EASY ACCESS to Highway 101

OPEN floor plan

DIRECT LEASE possible with landlord


ASKING PRICE \$3.25 full service

FOR SUBLEASE

1900 Embarcadero Rd


PALO ALTO, CA

Suite 202

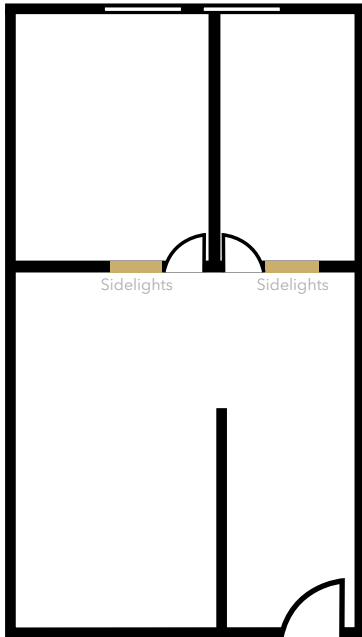

Not to scale

Suite 206

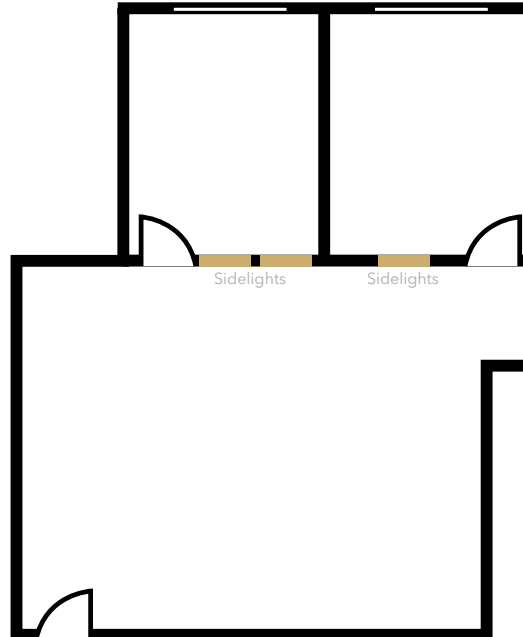

Not to scale

BRETT WEBER
650.771.3000
brett.weber@kidder.com
LIC N° 00901454

STEVE DIVNEY
650.400.8065
steve.divney@kidder.com
LIC N° 01216239

JOHN MCLELLAN
415.418.9880
john.mclellan@kidder.com
LIC N° 01869489

KIDDER.COM

This information supplied herein is from sources we deem reliable. It is provided without any representation, warranty, or guarantee, expressed or implied as to its accuracy. Prospective Buyer or Tenant should conduct an independent investigation and verification of all matters deemed to be material, including, but not limited to, statements of income and expenses. Consult your attorney, accountant, or other professional advisor.

SUITE 202

LED 01.31.2024

±1,063

SQUARE FEET

\$3.25

FULL SERVICE

SUITE 206

LED 04.30.2022

±1,113

SQUARE FEET

\$3.25


FULL SERVICE



FOR SUBLEASE

1900 Embarcadero Rd

PALO ALTO, CA

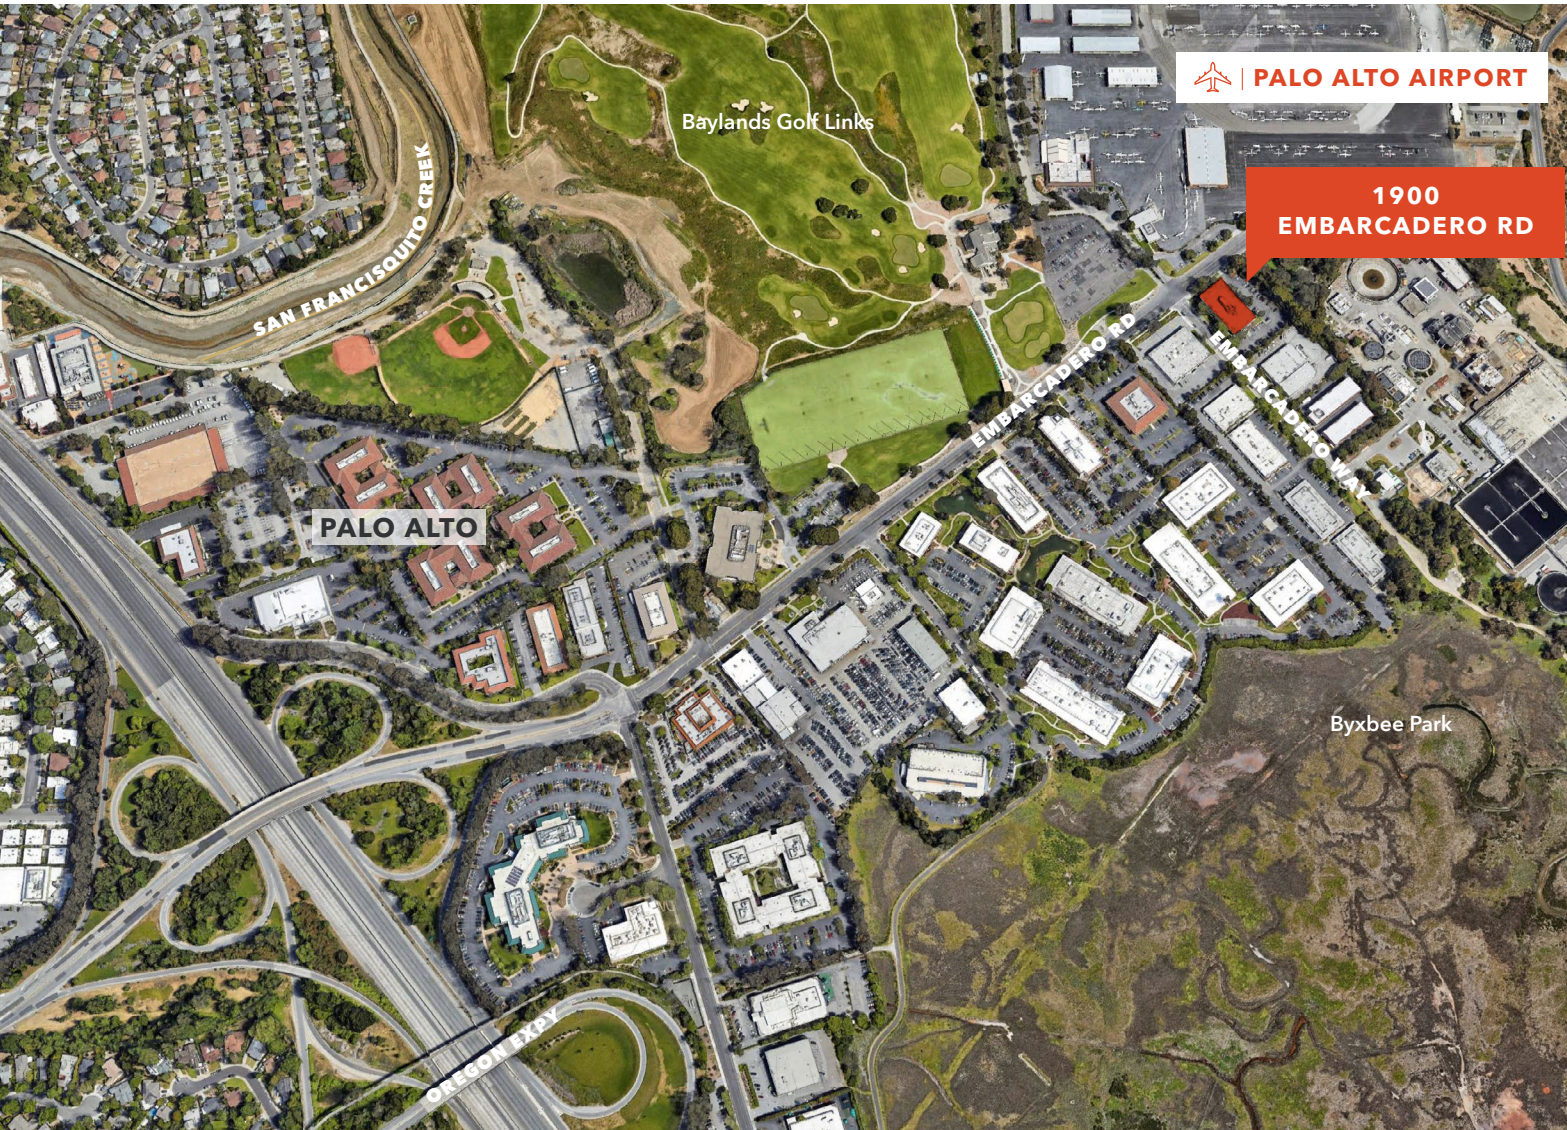

BRETT WEBER
650.771.3000
brett.weber@kidder.com
LIC N° 00901454

STEVE DIVNEY
650.400.8065
steve.divney@kidder.com
LIC N° 01216239

JOHN MCLELLAN
415.418.9880
john.mclellan@kidder.com
LIC N° 01869489

KIDDER.COM

This information supplied herein is from sources we deem reliable. It is provided without any representation, warranty, or guarantee, expressed or implied as to its accuracy. Prospective Buyer or Tenant should conduct an independent investigation and verification of all matters deemed to be material, including, but not limited to, statements of income and expenses. Consult your attorney, accountant, or other professional advisor.

km Kidder
Mathews