

For Lease

LABS AT 750 EL CAMINO REAL

*±18,705 SF (divisible down to 4-units)
Spec Lab Space Now Available*

- Private lab & private offices available
- Short term leases available (2 years or longer)



EXCLUSIVELY LEASED BY

CBRE

km Kidder Mathews

KIDDER.COM



AVAILABLE
NOW



AMENITY RICH
WITH WALKING
DISTANCE TO
CALTRAIN & BART



1600A
@120V/208V
EMERGENCY
GENERATOR



31 PARKING
SPACES WITH
EV CHARGING
STATIONS




1ST FLOOR

LEGEND

- Office Space
(Flexible sizes available)
- Lab Space


Spaces equipped with hoods,
casework, TC suites

Private offices available

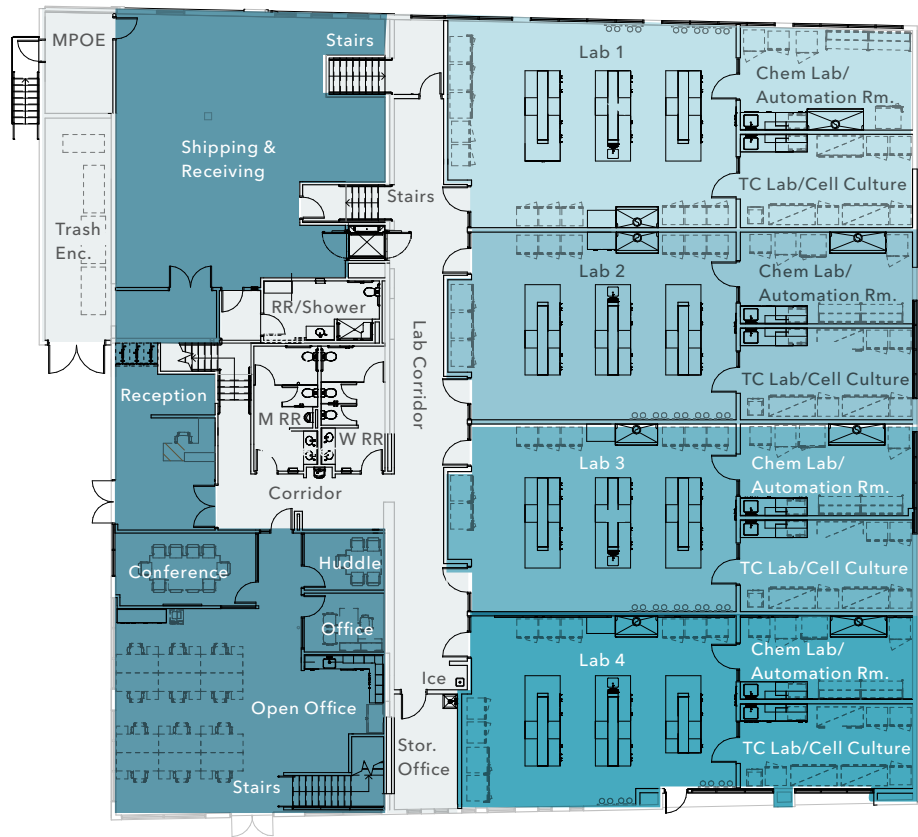


Floorplan not to scale

BASEMENT

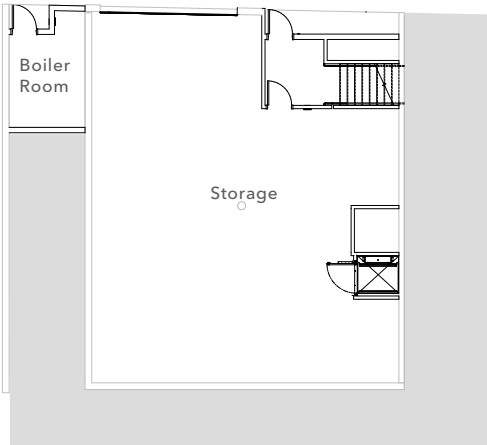


2ND FLOOR OFFICE

Private offices available

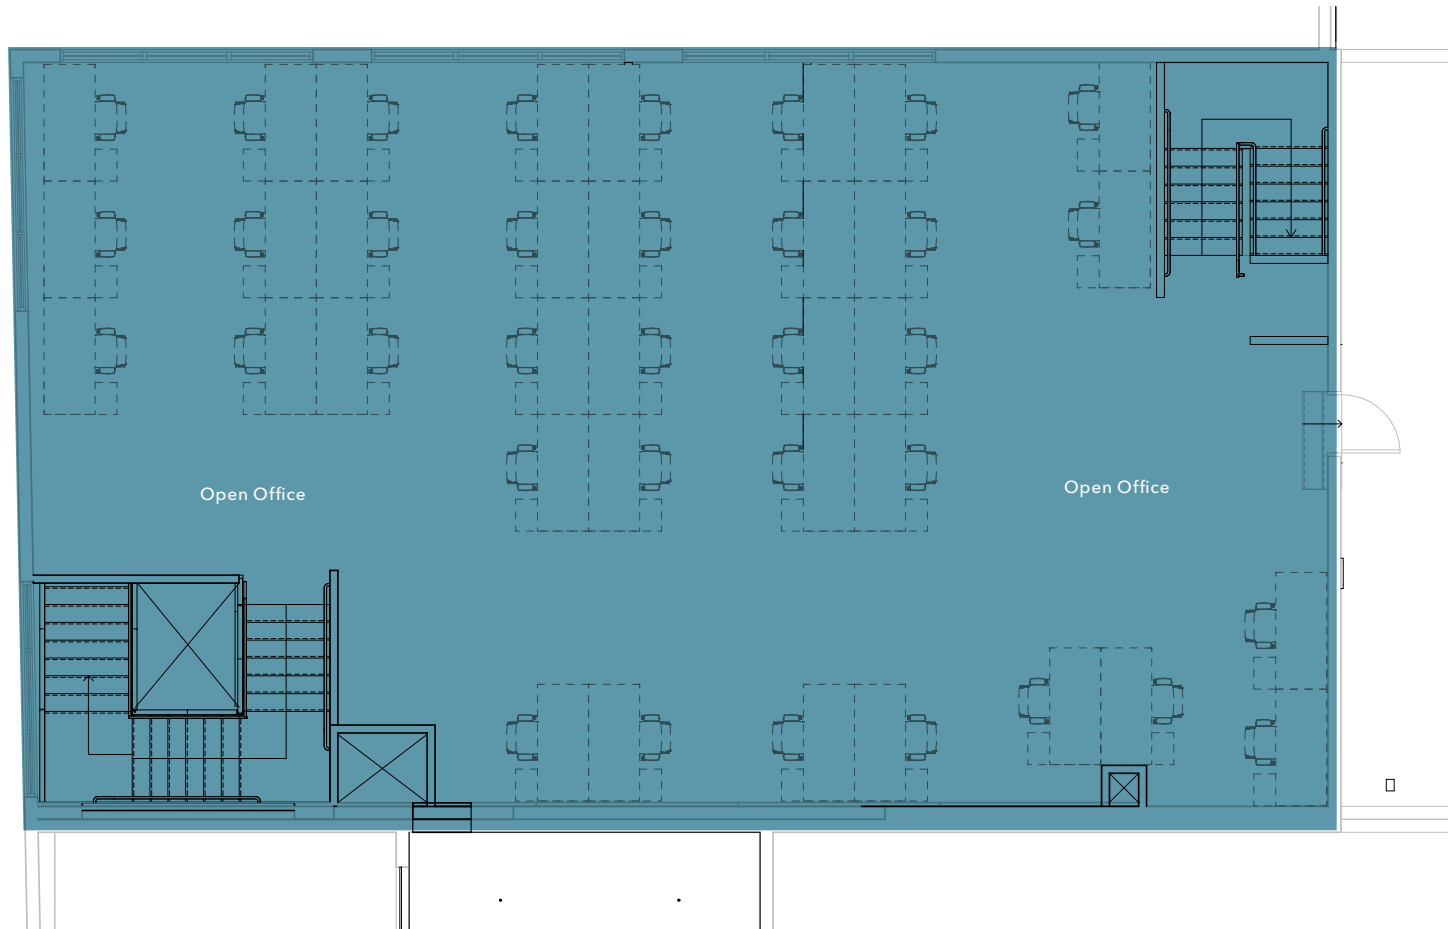

Floorplan not to scale



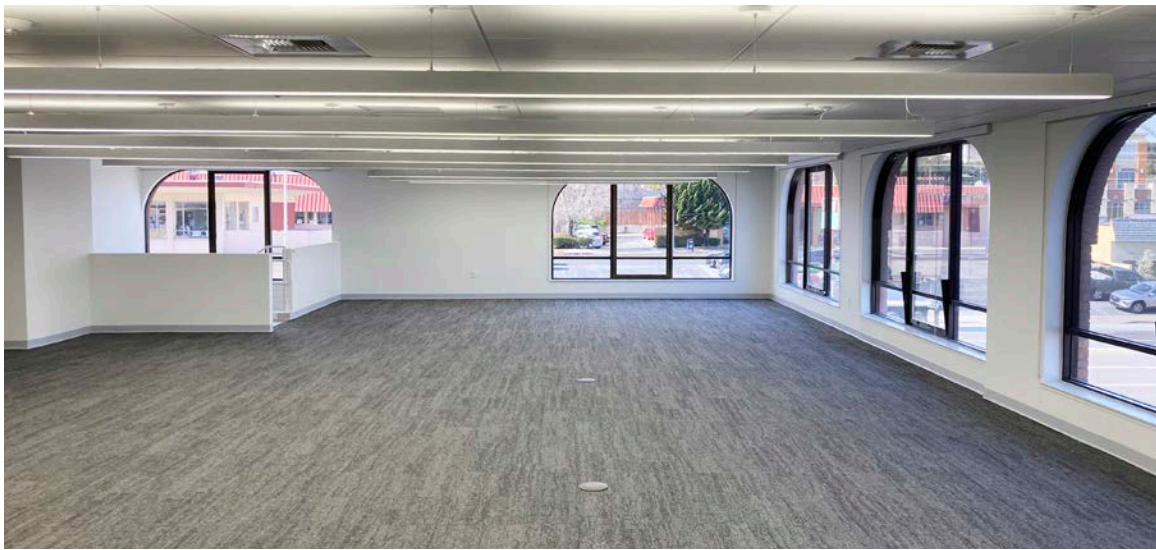

HIGHLY- ACCESSIBLE LOCATION

Near the largest biotech cluster in the world

Close to The Shops at Tanforan

Conveniently located near major
confluences, Interstate 280, 380 and the
Highway 101

Amenity rich within walking distance to
Clatrain and Bart

A short drive to the San Francisco
International Airport

4 MIN
TO BART & CALTRAIN

5 MIN
TO SFO AIRPORT



750 EL CAMINO REAL

Exclusively leased by

JOE CAMMARATA

Kidder Mathews

650.678.1228

joe.cammarata@kidder.com

LIC N° 01366451

GREGG DOMANICO

CBRE

415.215.5218

gregg.domanico@cbre.com

LIC N° 00996779

MICHAEL DOMANICO

CBRE

650.577.2943

michael.domanico@cbre.com

LIC N° 02044845

KIDDER.COM

This information supplied herein is from sources we deem reliable. It is provided without any representation, warranty, or guarantee, expressed or implied as to its accuracy. Prospective Buyer or Tenant should conduct an independent investigation and verification of all matters deemed to be material, including, but not limited to, statements of income and expenses. Consult your attorney, accountant, or other professional advisor.

CBRE

km Kidder Mathews