Golden Stone Office Building

Turn-Key Deals on 5+ Year Leases

33400 9TH AVE S, FEDERAL WAY, WA

Owned by

ROSEN HARBOTTLE
COMMERCIAL REAL ESTATE

Leasing by

km Kidder Mathews

Features

Golden Stone Office Building is a two-story, Class A office building with covered parking located off S 336th St in West Campus, Federal Way

$28.00/PSF, Full Service

Renovations include lobby, common areas, bathrooms, and exterior

1,904 RSF available

Located in the heart of West Campus office hub with great access to Hwy 99 & I-5

Location

Ease of access to amenities, Hwy 99, Hwy 18 and Interstate 5

The Campus

1st floor

GOLDEN STONE

Availabilities

Suite	Size
104	2,077 SF

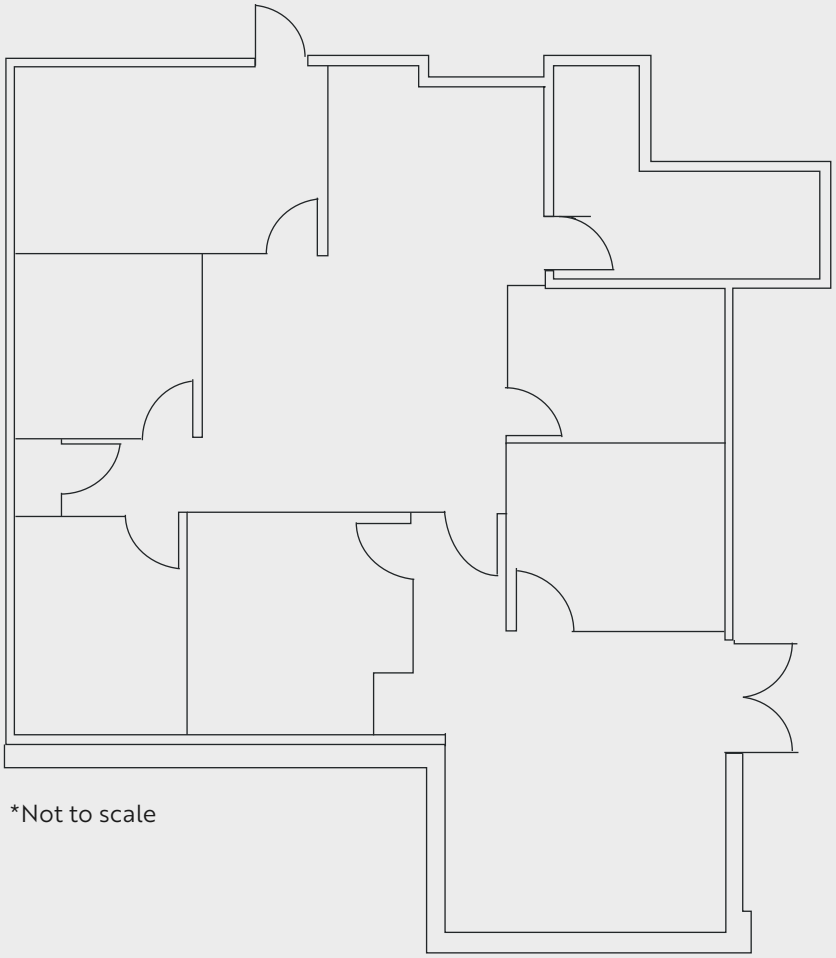

*Not to scale

2nd floor

GOLDEN STONE

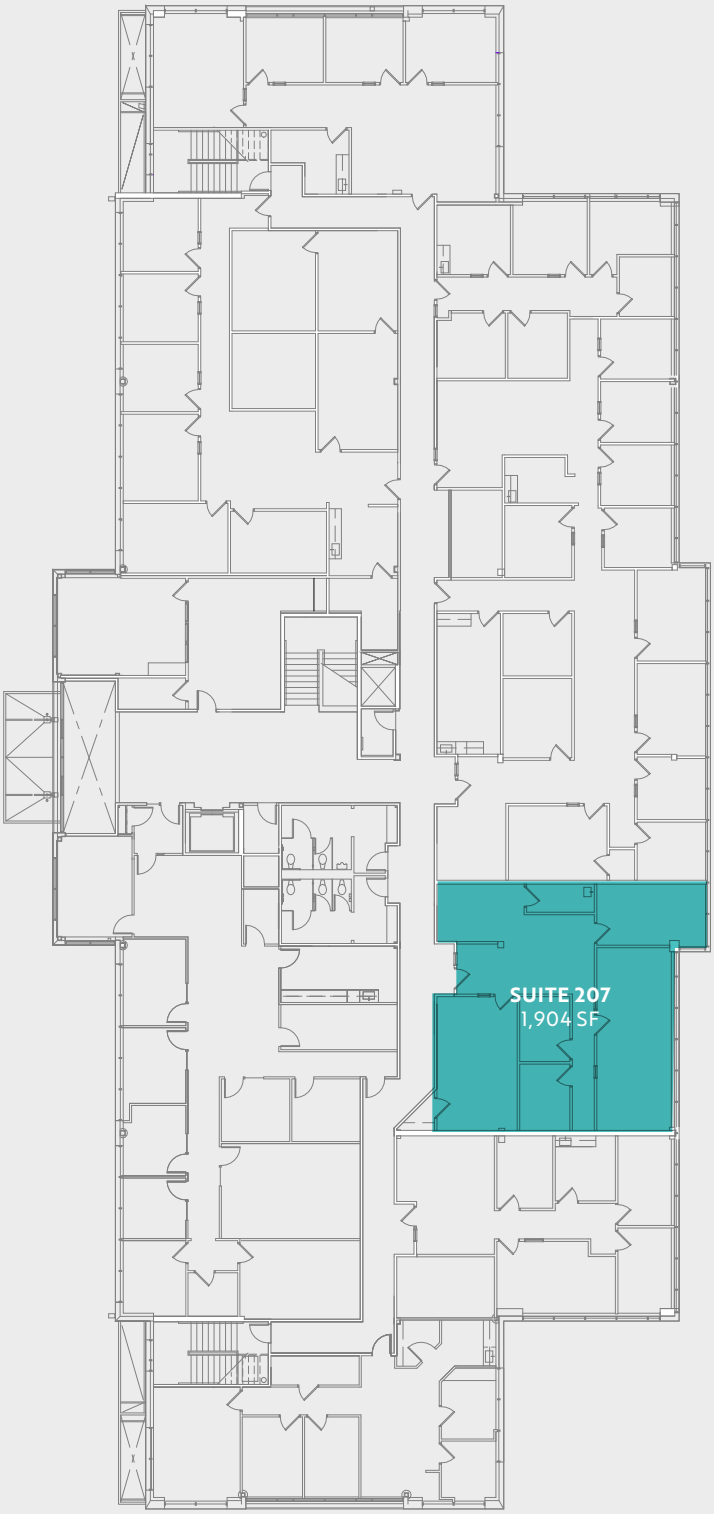

Suite	Size
207	1,904 SF

Availabilities

Golden Stone Office Building

33400 9TH AVE S
FEDERAL WAY, WA

DREW FRAME, SIOR
253.948.7032
drew.frame@kidder.com

RYAN KERSHAW
206.949.1334
ryan.kershaw@kidder.com

Owned by

ROSEN HARBOTTLE
COMMERCIAL REAL ESTATE

Leased by

km Kidder Mathews

KIDDER.COM

This information supplied herein is from sources we deem reliable. It is provided without any representation, warranty, or guarantee, expressed or implied as to its accuracy. Prospective Buyer or Tenant should conduct an independent investigation and verification of all matters deemed to be material, including, but not limited to, statements of income and expenses. Consult your attorney, accountant, or other professional advisor.