

Template Version: 20241227
Author: TEK LENG
Date/Time: 2/4/2025 7:26 AM
Dwg: \\KANDINSKY\MFD\MAINTAINED FACILITIES\OLYMPIA\1112-1300 SE QUINCE ST SE\EASTSIDE PLAZA 1_FL1.DWG
Pen Table: JPC STD_AOW.CTB
XRef: ATB.dwg,



FLOOR 1


Scale: 1/16"=1'-0"

JPC ARCHITECTS

909 112th Avenue NE Suite 206
Bellevue, WA 98004

EASTSIDE PLAZA 1 FLOOR 1

1112 QUINCE STREET SE
OLYMPIA, WA 98501

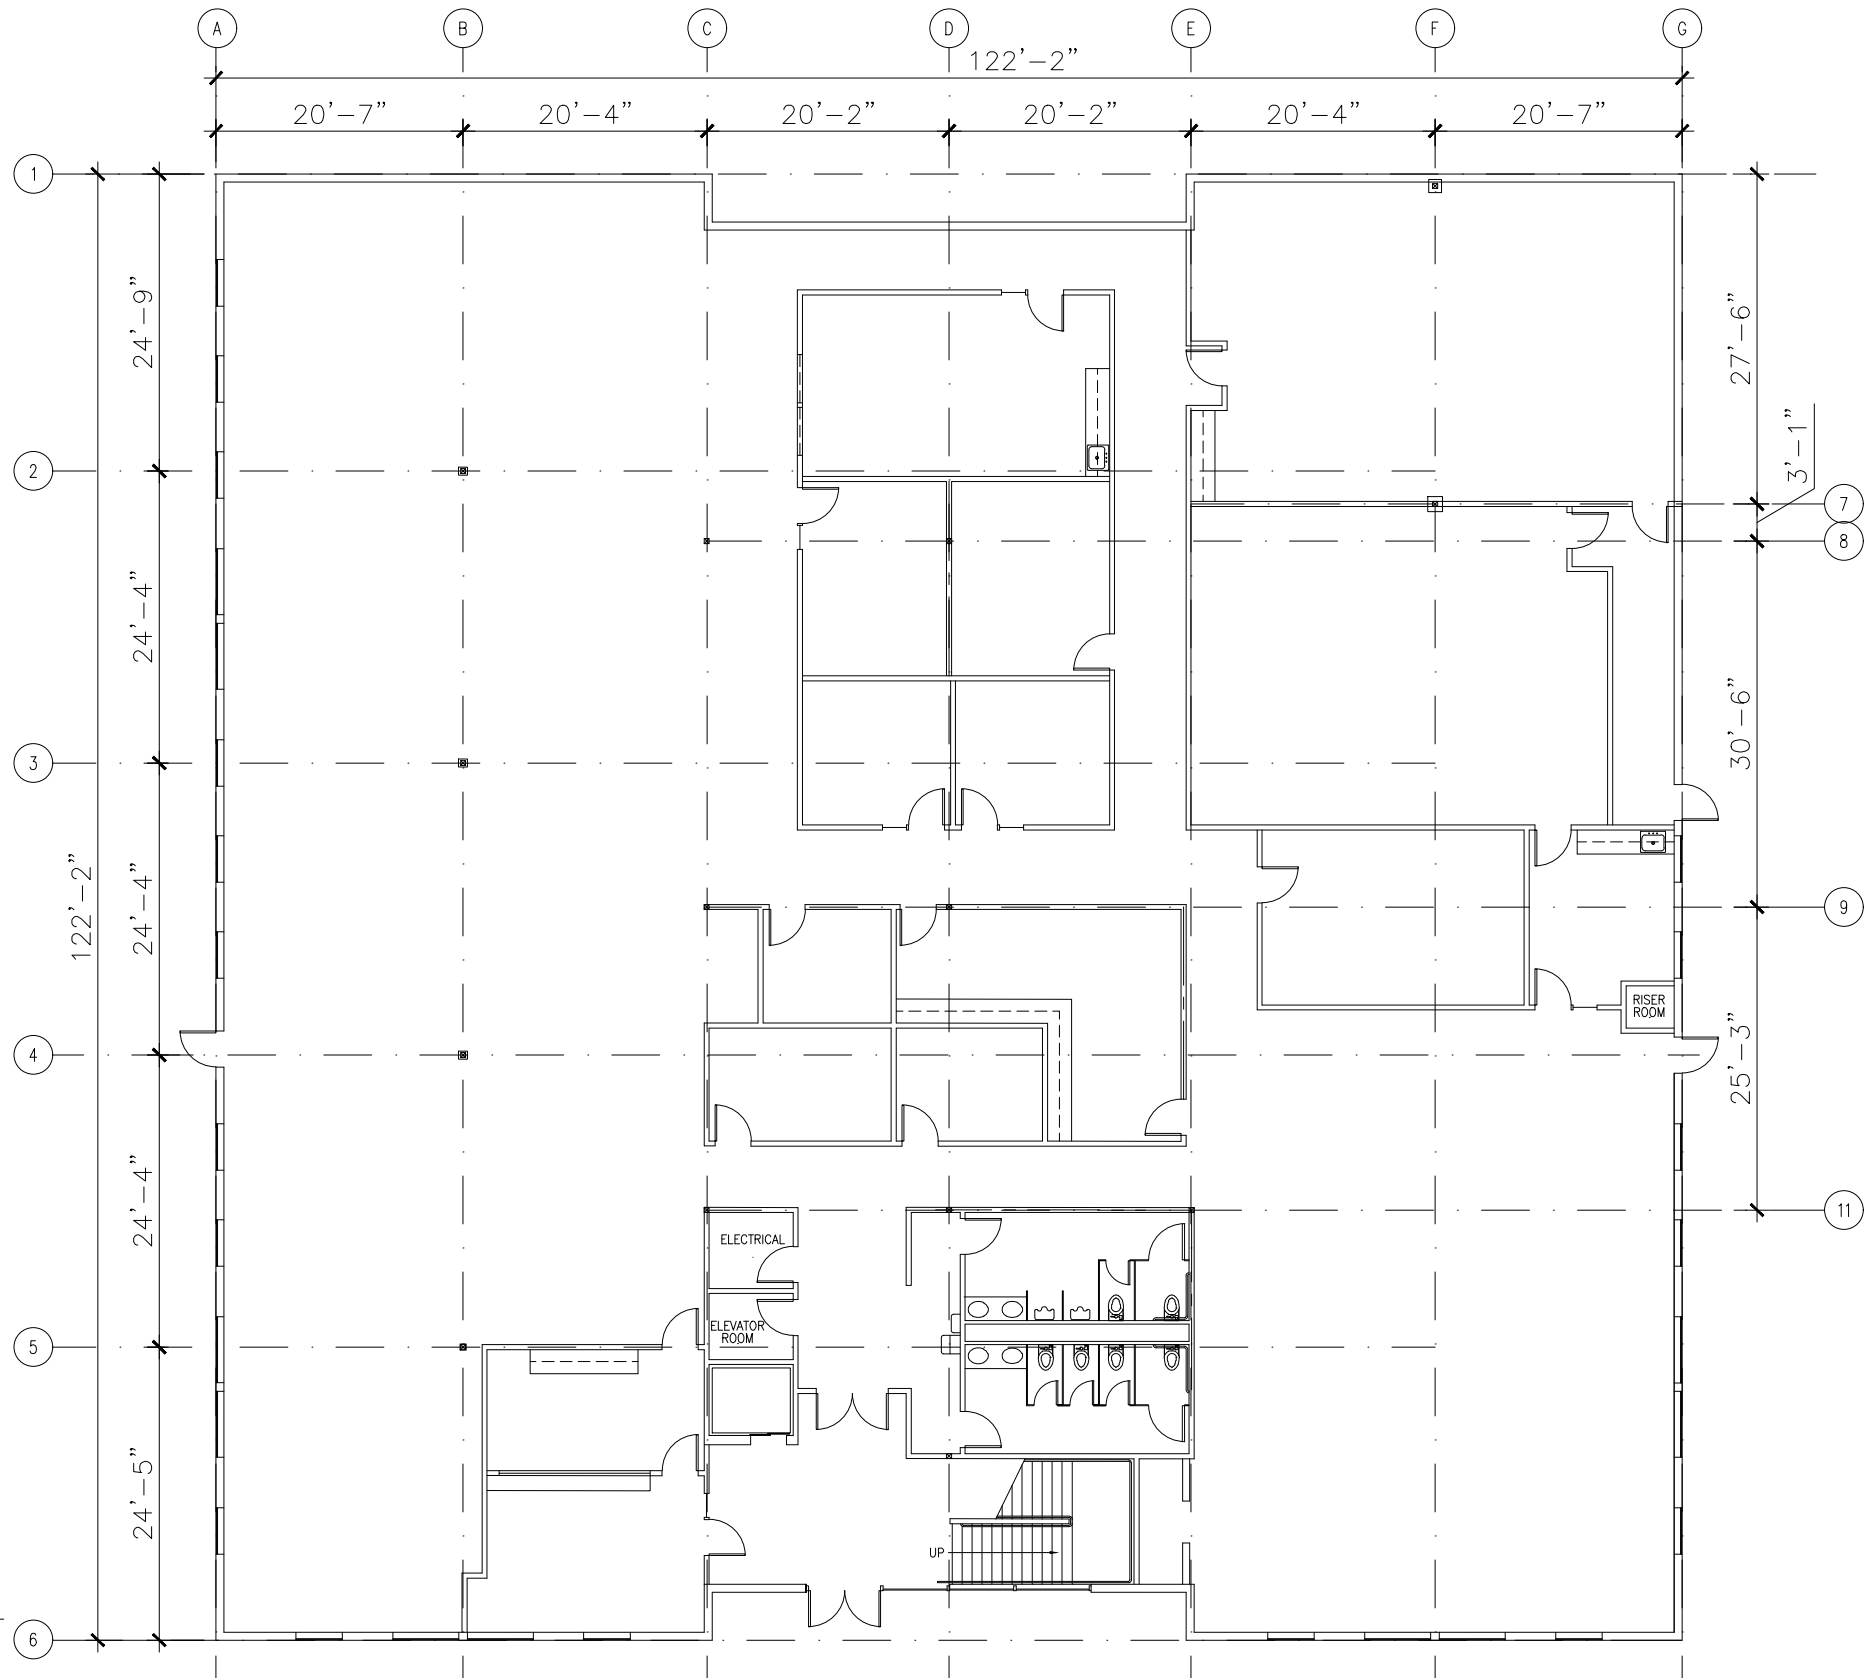

PROJ_MGR: RB
DRAWN BY: TL
JOB NO: 25-0030
DATE: 02.04.2025

Template Version: 20241227
Author: TEK LENG
Date/Time: 2/4/2025 7:27 AM
Dwg: \\KANDINSKY\MFD\MAINTAINED FACILITIES\OLYMPIA\1112-1300 SE QUINCE ST SE\EASTSIDE PLAZA 1_1112 QUINCE ST SE\EASTSIDE 1_FL2.DWG
Pen Table: JPC STD_AOW.CTB XRef: ATB.dwg,




FLOOR 2

Scale: 1/16"=1'-0"

JPC ARCHITECTS
909 112th Avenue NE Suite 206
Bellevue, WA 98004

EASTSIDE PLAZA 1 FLOOR 2

1112 QUINCE STREET SE
OLYMPIA, WA 98501

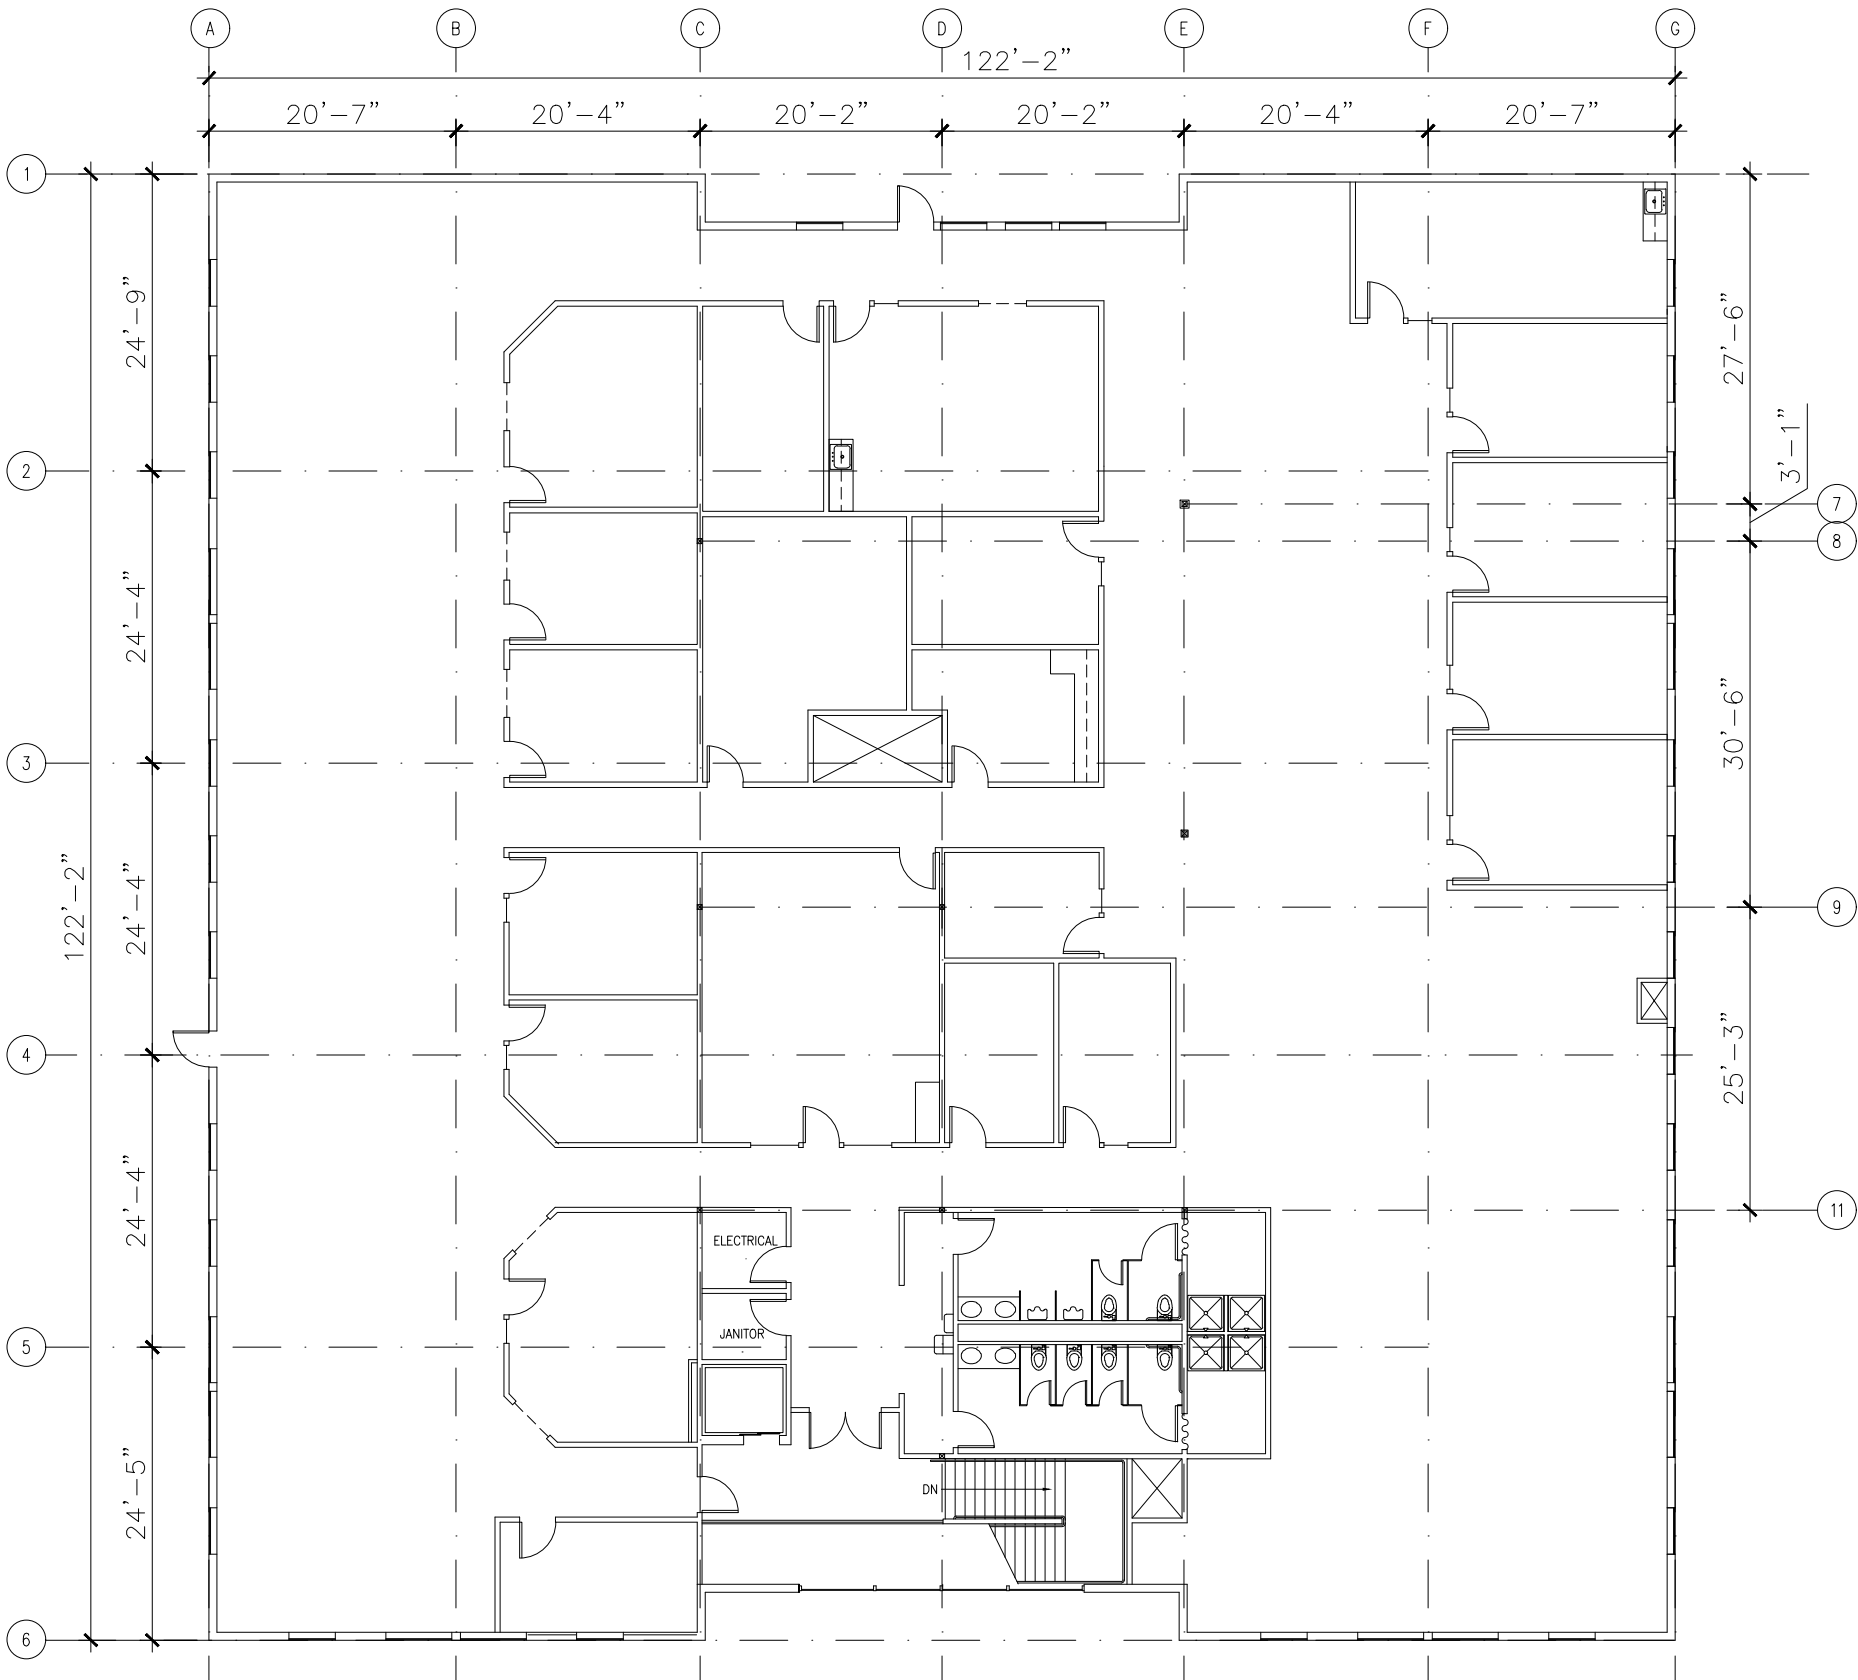

PROJ_MGR: RB
DRAWN BY: TL
JOB NO: 25-0030
DATE: 02.04.2025