



STORE PLANNING
DEPARTMENT
P.O. BOX 3165
HARRISBURG, PA 17105
(717) 761-2633

STORE NO.
6194 PPR

RITE AID PHARMACY

22311 MOUNTAIN HWY
SPANAWAY, WA

TYPES

PROJECT

PPR

VERSION C

BUILDING

RA5

PHARMACY

18' RA1

DECOR

GW

PROJECT ATTRIBUTES

PHOTO HAND DIP LIQUOR
DRIVE-THRU G. N. C.

SECURITY LEVEL

HIGH MEDIUM LOW

"HIGH" SECURITY DESIGNATION BUILDING
WILL REQUIRE SECURITY SHUTTERS @
FRONT WINDOWS

BUILDING AREA (SQ. FT.)

	EXIST	NEW
SALES FLOOR:	14281	14190
PHARMACY:	478	478
WAITING AREA:	103	91
REC/STORAGE:	849	849
LOUNGE:	52	52
CONSULTATION RM:	0	103
VESTIBULE:	91	91
MEZZANINE:	0	0
RESTROOMS:	357	357
SUB TENANT:	0	0
RITE AID TOTAL:	16211	16211
OVERALL TOTAL:	16690	16690

REFRIGERATION

COOLER DRS	18	18
FREEZER DRS	6	6
FIXTURES (LIN. FEET)		
SALES FLOOR:	1868	1795
WINE DEPT:	0	0
TOTAL:	1868	1795

PROJECT CONTACTS

DIR OF CONSTRUCTION

GEOFF MOSS

REG. CONST. MANAGER

MARK ALLEN

RITE AID STORE
NUMBER

6194 PPR

CONSTRUCTION NOTES

① CIRCLE WITH NUMBER REFERENCES CONSTRUCTION NOTES

- INSTALL NEW STEEL AS SHOWN ON PLAN.
- RELOCATE STEEL AS SHOWN ON PLAN.
- REMOVE EXISTING PHOTO CABINETS.
- INSTALL NEW PHOTO KIT AS SHOWN ON PLAN.
- RELOCATE WESTERN UNION AS SHOWN ON PLAN.
- INSTALL NEW WELCOME FIXTURE.
- INSTALL NEW (60") FITNESS COOLER.
- INSTALL (2) NEW 90" (66") COSMETIC PROMO FIXTURE AS SHOWN ON PLAN.
- INSTALL NEW P&G HIM & HER ENDS.
- REFINISH FRONT OF PHARMACY W/NEW WALL COVERING AS NOTED ON PLAN.
- INSTALL NEW HAND MAGNIFIERS AT THE FOLLOWING MERCHANDISE SETS: SKIN CARE, EYE CARE, FIRST AID, HAIR CARE, STOMACH, ANALGESICS, COUGH & COLD, SHAMPOO/CONDITIONERS, HAIR STYLING, NUTRITION, NATIONAL BRANDS, PHARMA., WEIGHT MANAGEMENT, HEALTH, NATURAL REM. W-SLIM, MEN'S HAIR, AND CONVENIENCE FOOD.
- INSTALL 4 CUSTOMER PULL BASKET STANDS WITH BASKETS SHOULD BE SPACED THROUGHOUT THE SALES AREA IN EASILY VISIBLE LOCATIONS AS FOLLOWS: 2 STANDS NEAR STORE ENTRANCE(S), 1 STAND NEAR RX, AND 1 NEAR MIDDLE OF STORE PREFERABLY CLOSE TO 12 PACK BEVERAGE MERCHANDISER
- SCOPE OF WORK IN LOUNGE DETERMINED BY RCM.
- INSTALL NEW WELLNESS AMBASSADOR AS SHOWN ON PLAN.
- CONSTRUCT NEW CONSULTATION ROOM & WAITING AREA AS SHOWN ON PLAN.
- INSTALL NEW PHARMACY SERVICE COUNTERTOPS AS NOTED ON PLAN.
- INSTALL NEW NAIL BAR AS SHOWN ON PLAN.
- INSTALL NEW BULK STACKS AS SHOWN.
- INSTALL NEW (60") GRAB & GO COOLER AS SHOWN ON PLAN.
- INSTALL NEW VALANCE AS NOTED.
- INSTALL NEW ATM AS SHOWN ON PLAN.
- INSTALL NEW WOOD CANOPY PROVIDED BY RA FDC.
- INSTALL NEW 37" WOOD ENDPANEL PROVIDED BY RA FDC.
- INSTALL NEW ACRYLIC SIGN HOLDER PROVIDED BY RA FDC.

DENOTES NEW PHONE LOCATION

PLAN APPROVAL

SIGNED 6/4/13
DAVID KELLY DATE
SIGNED 6/4/13
BRYAN SHIRTLIFF DATE

PHOTO EQUIPMENT			
Name	4X6_PRINTER	BX10_PRINTER	DOS_SCANNER
STATION_1	RELO	RELO	RELO

FLOORING SQ FT

PATHWAY: 1251

WINE FLOORING: 0

CEILING HEIGHTS

SALES FLOOR: 11'-3"

COSMETIC OVERHEAD: N/A

PHARMACY: TBD


REVISIONS

DESCRIPTION


NO.	DATE	BY	DESCRIPTION
1	6/3/13	HJK	PROPOSED PPR
2	7/13/13	HJK	MERCH. REVISIONS: W09-NEW 8'(90") 18"BD, W10-22' CARDS, W11- 3' SECTIONS BY PHOTO KIT, ADDED/ REMOVED PACKS AS NEEDED, S11, S12, S13- GNC CANOPY, WOOD EMP, S16 & S17- NEW, S18 & S19- RELO (60") W/ RELO'D 6" EXT, S20- RELO'D, S21- RELO 20' (66") W/ TSU, S22- RELO 28' (66") W/ TSU, S24-S27-72", ADDED/ RELOCATED BULK STACKS, S28- RELO 16'(72") W/ BULK, S29 & S30- RELO 20' W/ REAR ENDCAPS, S31- 72", S32 & S33- W/ TSU & RELO'D 12" EXT, S34- W/ TSU, S35- CARDS-1 SIDE, RELOCATED 2 PANELS AS SHOWN.
3	7/31/13	HJK	APPROVED FOR CONSTRUCTION/ W01- ADDED VALANCE
4	9/26/13	HJK	MERCH. REVISIONS: SWITCHED WET N WILD & NYC
5			
6			

SHELVING LEGEND										COMMENTS
KEY	TYPE	LENGTH	HIGHT	EXT	BD	FRONT-ENDECAP	FRONT-BASE	FRONT-ENDPANEL	BACK-ENDECAP	
S01	RELO	28'	60"	16"	13'L8					
S02	RELO	28'	60"	16"	13'L8					
S03	RELO	28'	60"	16"	13'L8					
S04	RELO	28'	60"	16"	13'L8					
S05	RELO	20'	60"	16"	13'L8					
S06	RELO	32'	60"	16"	13'L8					
S07	RELO	32'	60"	16"	13'L8					
S08	RELO	32'	60"	16"	13'L8					
S09	RELO	28'	60"	16"	13'L8					
S10	RELO	20'	60"	16"	13'L8					
S11	RELO	16'	60"	16"	13'L8					
S12	RELO	20'	60"	16"	13'L8					
S13	RELO	20'	60"	16"	13'L8					
S14	RELO	20'	60"	16"	13'L8					
S15	RELO	20'	60"	16"	13'L8					
S16	RELO	20'	60"	16"	13'L8					
S17	NEW	20'	60"	16"	13'L8					
S18	RELO	20'	66"	16"	13'L8					
S19	RELO	20'	66"	16"	13'L8					
S20	RELO	20'	66"	16"	13'L8					
S21	RELO	20'	66"	16"	13'L8					
S22	RELO	28'	66"	16"	13'L8					
S23	RELO	32'	66"	16"	13'L8					
S24	RELO	8'	72"	16"	13'L8					
S25	RELO	20'	72"	16"	13'L8					
S26	RELO	20'	72"	16"	13'L8					
S27	RELO	20'	72"	16"	13'L8					
S28	RELO	16'	72"	16"	13'L8					
S29	RELO	20'	60"	16"	13'L8					
S30	RELO	20'	60"	16"	13'L8					

SHELVING LEGEND										COMMENTS
KEY	TYPE	LENGTH	HIGHT	EXT	BD	FRONT-ENDECAP	FRONT-BASE	FRONT-ENDPANEL	BACK-ENDECAP	
S31	RELO	20'	72"	16"	13'L8					
S32	RELO	24'	72"	16"	13'L8					
S33	RELO	24'	72"	16"	13'L8					
S34	RELO	28'	66"	16"	13'L8					
S35	RELO	24'	66"	20'	16"					
W01	EXIST	8'	90"	16"	13'L8					
W02	EXIST	84"	90"	16"	13'L8					
W03	NEW	8'	48"	16"	13'L8					
W04	NEW	8'	48"	16"	13'L8					
W05	RELO	11'	80"	16"	13'L8					
W06	EXIST	23'	80"	16"	13'L8					
W07	EXIST	12'	80"	16"	13'L8					
W08	EXIST	8'	90"	16"	13'L8					
W09	NEW	8'	90"	16"	13'L8					
W10	NEW	22'	90"	16"	13'L8					
W11	NEW	4'	90"	16"	13'L8					
W12	NEW	37'	90"	16"	13'L8					
W13	NEW	24'	60"	13'L8						

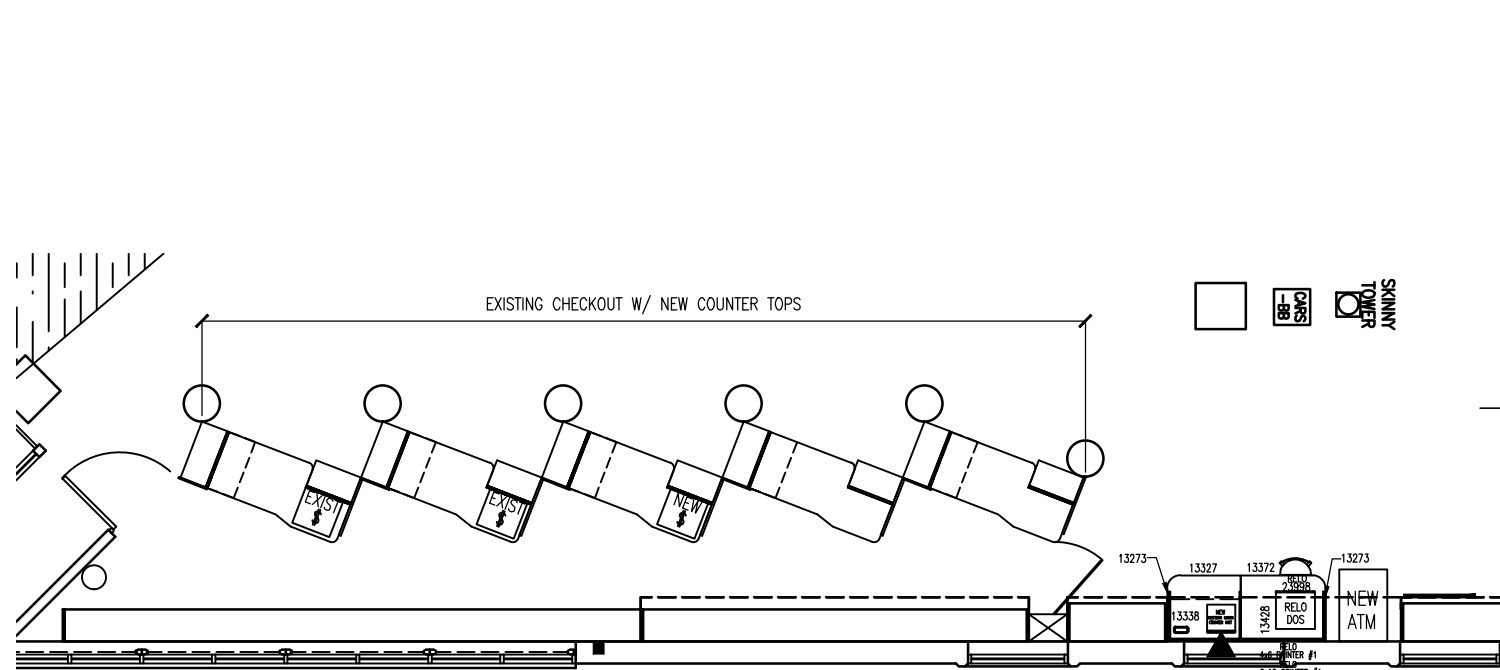

FRONT END PLAN
SCALE: 1/8" = 1'-0"

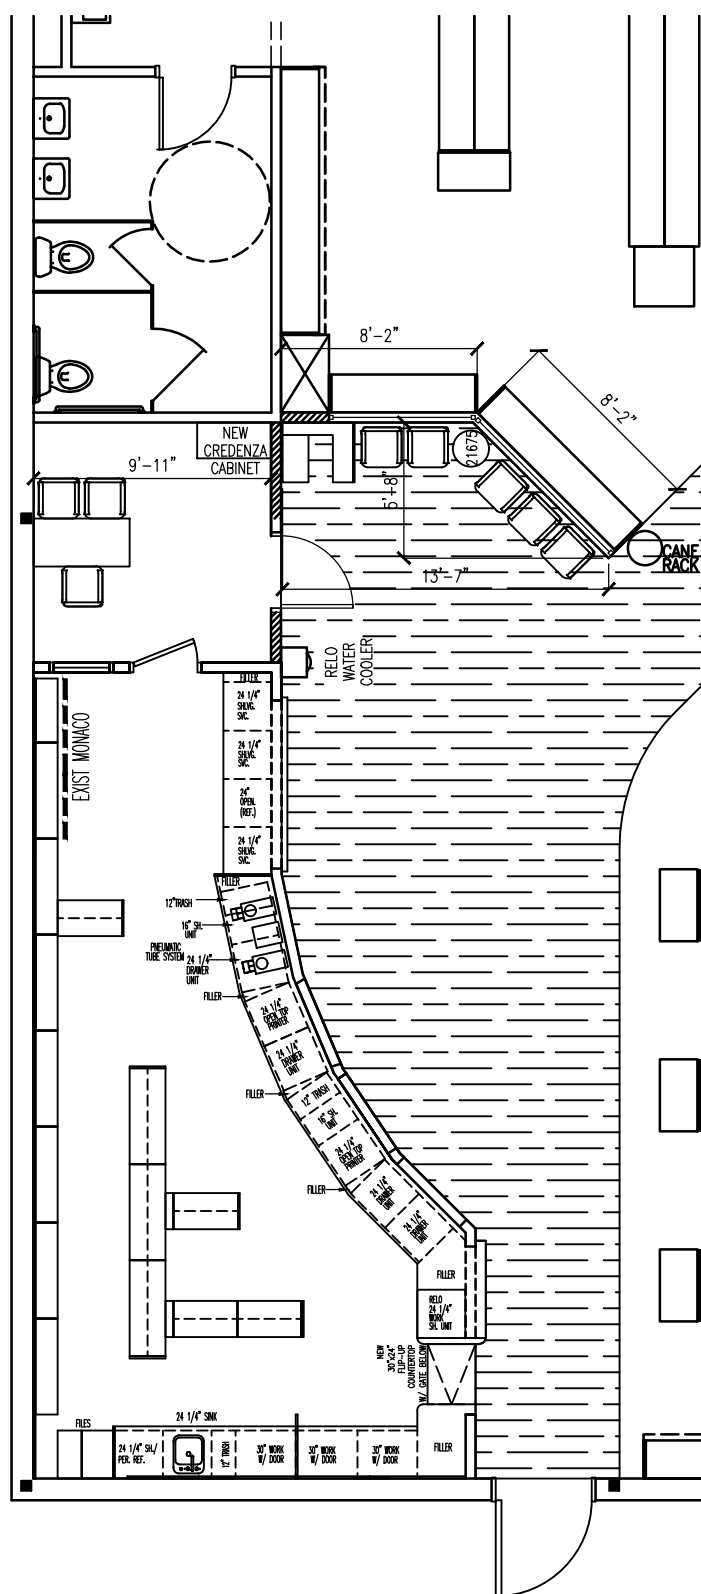

PHARMACY PLAN
SCALE: 1/8" = 1'-0"

FIXTURE PLAN
SCALE: 1/8" = 1'-0"

