

OFFICE & RETAIL SUITES FOR LEASE

*Walkable Midtown San
Jose location steps to
Diridon Station, Downtown
and SAP Center*

595 PARK AVENUE
SAN JOSE, CA 95110

AARON FRITZ, CCIM
408.588.2398
aaron.fritz@kidder.com
LIC N° 01216555

CONOR BURLING
408.588.2341
conor.burling@kidder.com
LIC N° 02235389

KIDDER.COM



595 PARK AVENUE

Newly Renovated Office Space Available



Prominent Park Avenue Location

±13,405 SF building on ±0.45 Acre lot

Built in 1983, three (3) stories

Parcel No. 259-48-057

Walking distance to SAP Center (Shark Tank)

Proximity to Downtown San Jose and easy access to Hwy 87 & Hwy 280

Elevator served and free on-site parking

Minutes away from San Jose International Airport


Prominent signalized intersection of Park Ave. and Barack Obama Blvd.

On-site management, and additional expansion space available

CURRENT SUITE AVAILABILITIES

1ST FLOOR	2,108 RSF total 101-A 101-B	Divisible to: ±1,032 RSF ±1,076 RSF
2ND FLOOR	Suite 201	±1,807 RSF
3RD FLOOR	Suite 310	±691 RSF

FIRST FLOOR PLAN

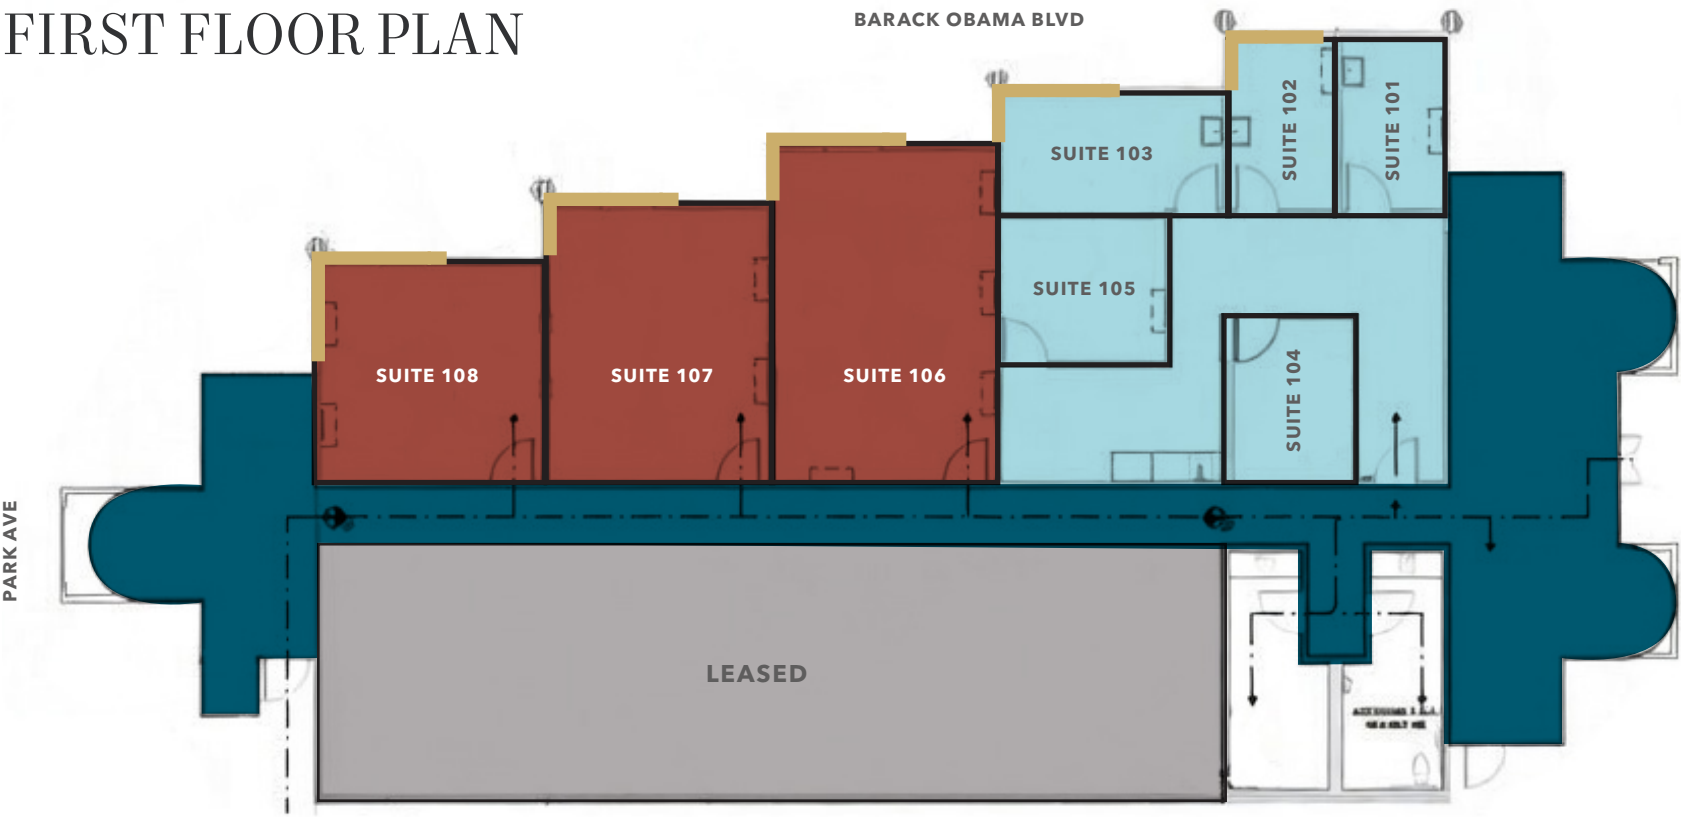

LEGEND

- Available - Can be combined into Suite 101-A
- Available - Can be combined into Suite 101-B
- Common Area
- Window Line

FLOOR PLAN NOT TO SCALE

AVAILABLE FOR LEASE

SUITE AVAILABILITIES | 1ST FLOOR

101-A	±1,032 SF	Combined into 101-A
Suite 101	±103 SF	Sink
Suite 102	±109 SF	Sink
Suite 103	±155 SF	Sink, avail. 30d notice
Suite 104	±96 SF	
Suite 105	±115 SF	Shared washer/dryer
101-B	±1,076 SF	Combined into 101-B
Suite 106	±433 SF	
Suite 107	±359 SF	
Suite 108	±284 SF	

SECOND FLOOR PLAN



LEGEND


- Available Suites
- Common Area
- Window Line

FLOOR PLAN NOT TO SCALE

SUITE AVAILABILITIES | 2ND FLOOR

Suite 201 ±1,807 SF 3 private off., open off., breakroom, storage

THIRD FLOOR PLAN

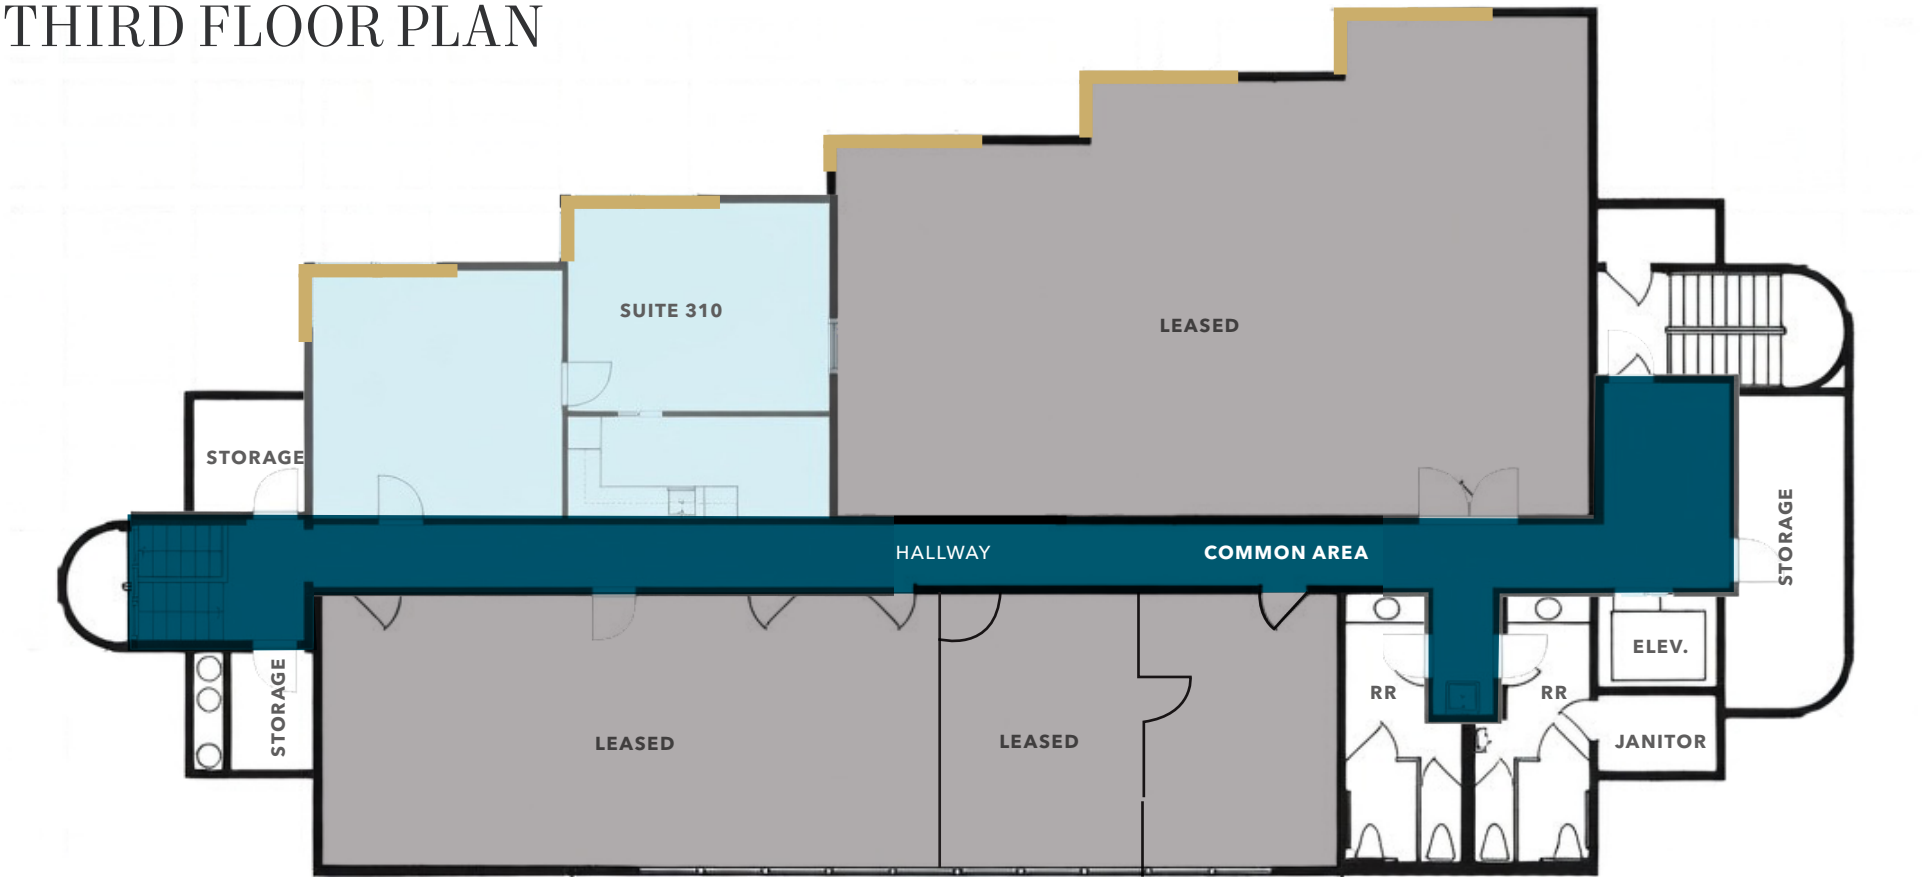

LEGEND

- Available Suites
- Common Area
- Window Line


FLOOR PLAN NOT TO SCALE

SUITE AVAILABILITIES | 3RD FLOOR

Suite 310 ±691 SF Private office, reception area, private breakroom

SITE PLAN

FULL SITE

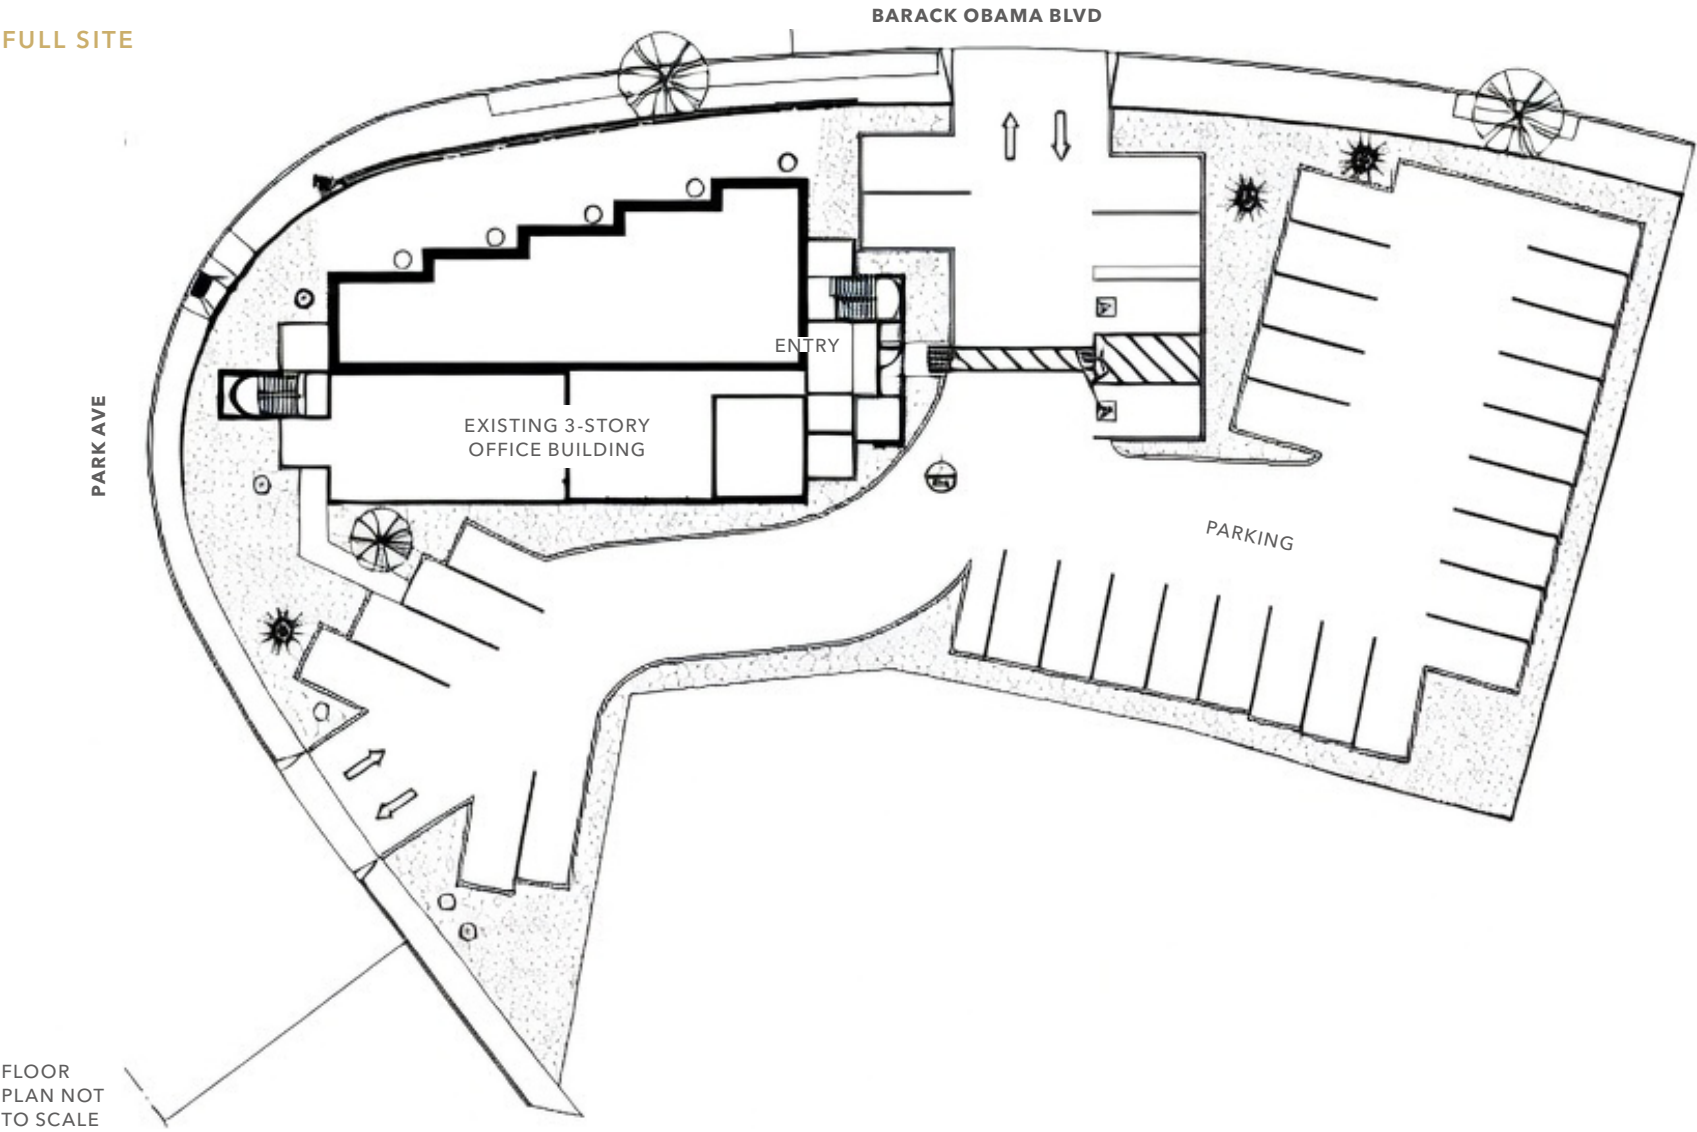

DEMOGRAPHICS

POPULATION

	1 Mile	3 Miles	5 Miles
2025 TOTAL	37,629	242,816	672,936
2030 PROJECTION	39,402	249,156	686,781
PROJECTED GROWTH 2025-2030	0.9%	0.5%	0.4%
MEDIAN AGE	37.3	37.5	38.5

HOUSEHOLDS

	1 Mile	3 Miles	5 Miles
2025 TOTAL	16,017	89,102	227,339
2030 PROJECTED	16,838	91,599	232,402
TOTAL CONSUMER SPENDING	\$580.5M	\$3.3B	\$8.9B
GROWTH 2025 - 2030	1.0%	0.6%	0.4%
OWNER-OCCUPIED	4,619	33,461	104,287
RENTER-OCCUPIED	12,219	58,137	128,116

INCOME

	1 Mile	3 Miles	5 Miles
AVERAGE HH INCOME	\$158,876	\$148,937	\$155,463
MEDIAN HH INCOME	\$131,670	\$115,296	\$122,936

EMPLOYMENT

	1 Mile	3 Miles	5 Miles
TOTAL BUSINESSES	3,466	18,225	38,781
TOTAL EMPLOYEES	36,165	164,151	346,905
EMPLOYEES PER BUSINESS	10	9	9


EDUCATION

	1 Mile	3 Miles	5 Miles
SOME HIGH SCHOOL	9%	14%	14%
HIGH SCHOOL DIPLOMA	12%	15%	16%
SOME COLLEGE	20%	21%	22%
ASSOCIATE	5%	7%	7%
BACHELOR'S	30%	25%	24%
GRADUATE	24%	18%	17%

Data Source: ©2025, CoStar USA

DOWNTOWN WEST LAND USE PLAN

GOOGLE VILLAGE

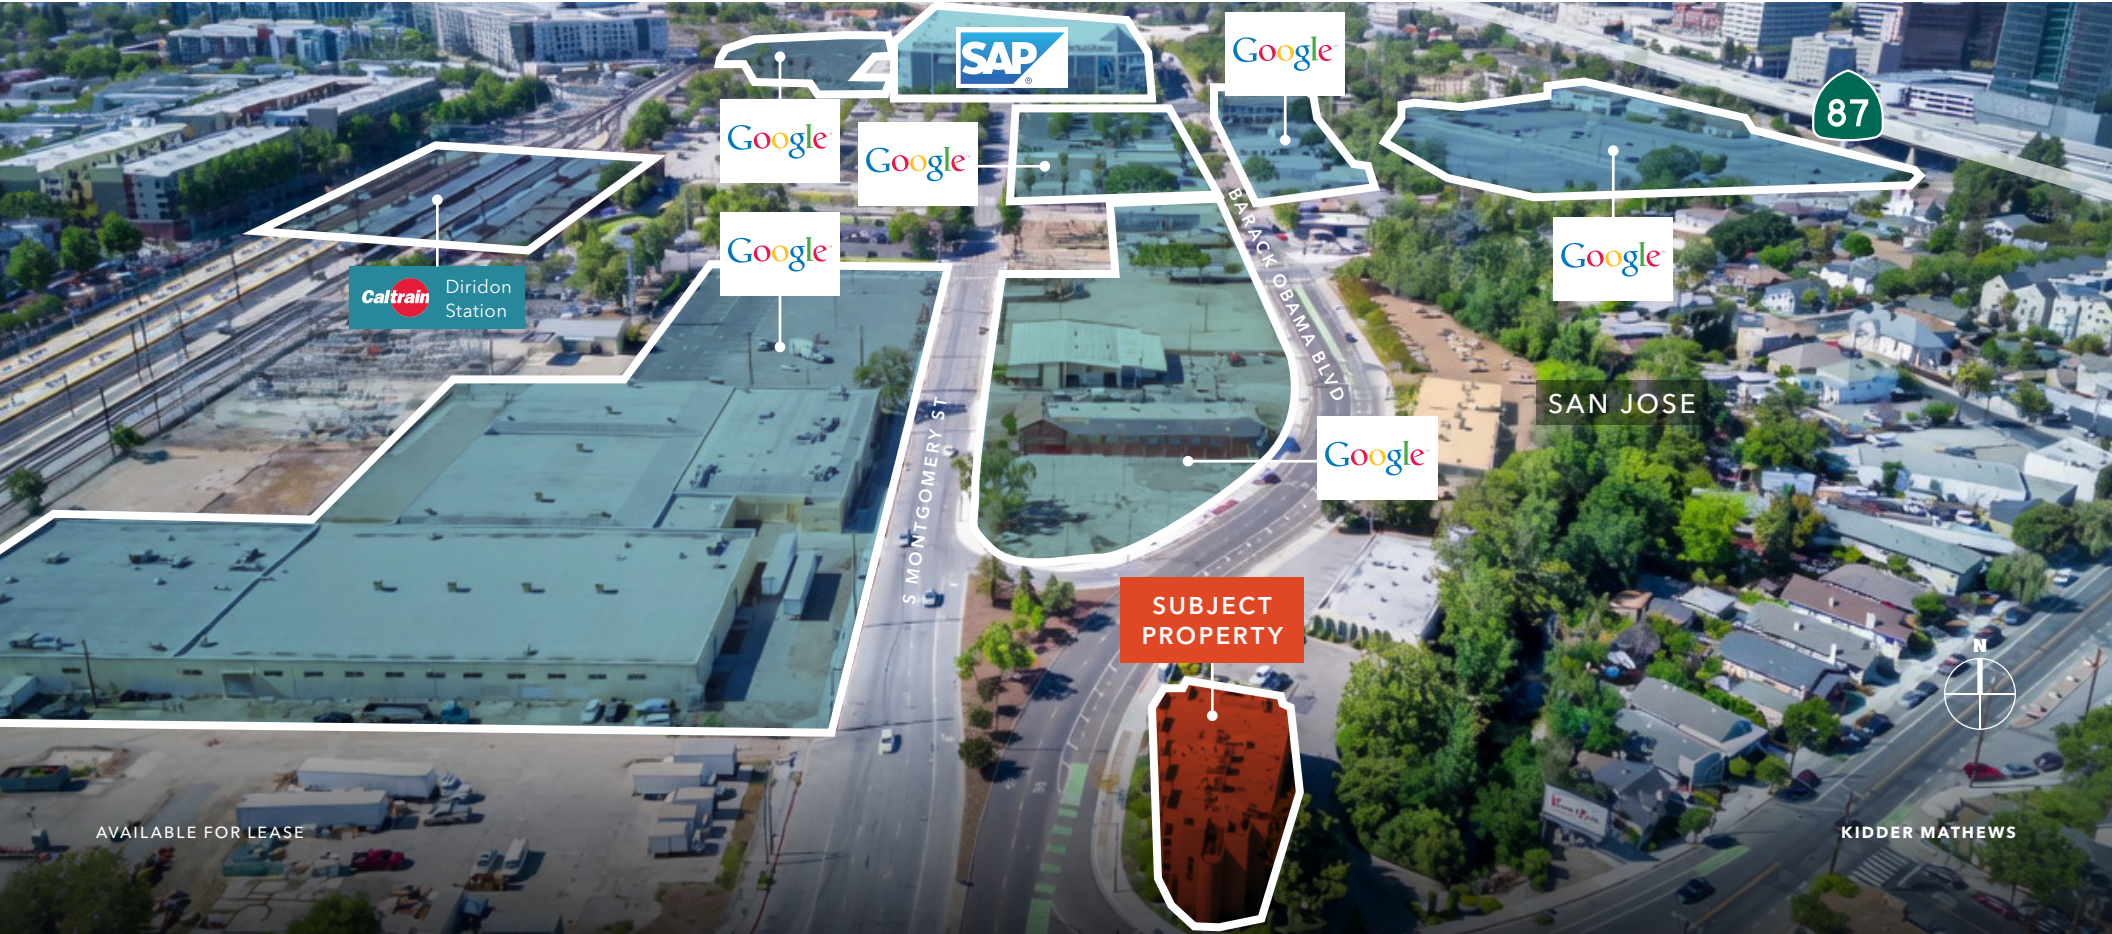



For more information, contact

AARON FRITZ, CCIM
408.588.2398
aaron.fritz@kidder.com
LIC N° 01216555

CONOR BURLING
408.588.2341
conor.burling@kidder.com
LIC N° 02235389

KIDDER.COM

This information supplied herein is from sources we deem reliable. It is provided without any representation, warranty, or guarantee, expressed or implied as to its accuracy. Prospective Buyer or Tenant should conduct an independent investigation and verification of all matters deemed to be material, including, but not limited to, statements of income and expenses. Consult your attorney, accountant, or other professional advisor. All Kidder Mathews designs are the sole property of Kidder Mathews. Branded materials and layouts are not authorized for use by any other firm or person.

