

*\$4,000 NUJ*  
LEASE RATE

937  
HARRISON STREET

*±2,500 RSF Second  
Floor Walk Up in SoMa*

SAN FRANCISCO, CA 94107

# SECOND FLOOR *CREATIVE* OFFICE SPACE WITH *NATURAL* LIGHT



## PROPERTY HIGHLIGHTS

- Three (3) private offices
- Two (2) conference rooms
- One (1) large open plan room
- 2nd floor walk up
- Hardwood and tile floors
- Skylights with natural light
- Two (2) single stall bathrooms
- Two (2) separate entrances
- Move in ready
- Competitive lease rate

*±2,500*  
RSF AVAILABLE

*\$4,000 NUJ*  
LEASE RATE

937 HARRISON STREET



AVAILABLE FOR LEASE

KIDDER MATHEWS

937 HARRISON STREET



AVAILABLE FOR LEASE

KIDDER MATHEWS

937 HARRISON STREET



AVAILABLE FOR LEASE

KIDDER MATHEWS


937 HARRISON STREET

---

AVAILABLE FOR LEASE

KIDDER MATHEWS

# SECOND FLOOR PLAN

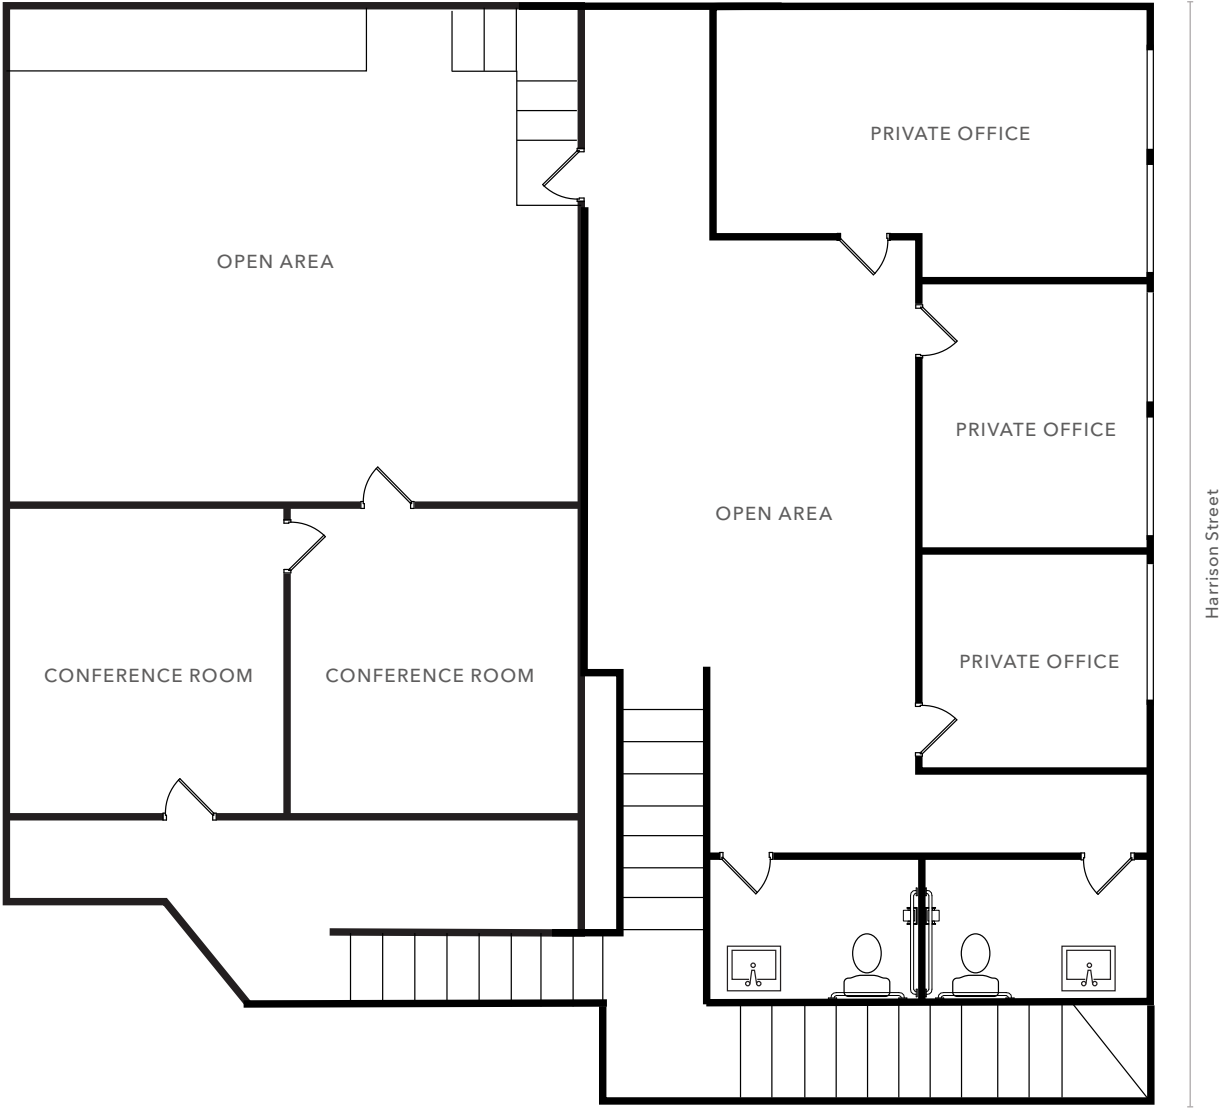

*±2,500 RSF*

TOTAL AVAILABLE


*\$4,000 NUJ*

LEASE RATE

*NOW*

AVAILABLE

FLOOR PLAN NOT TO SCALE

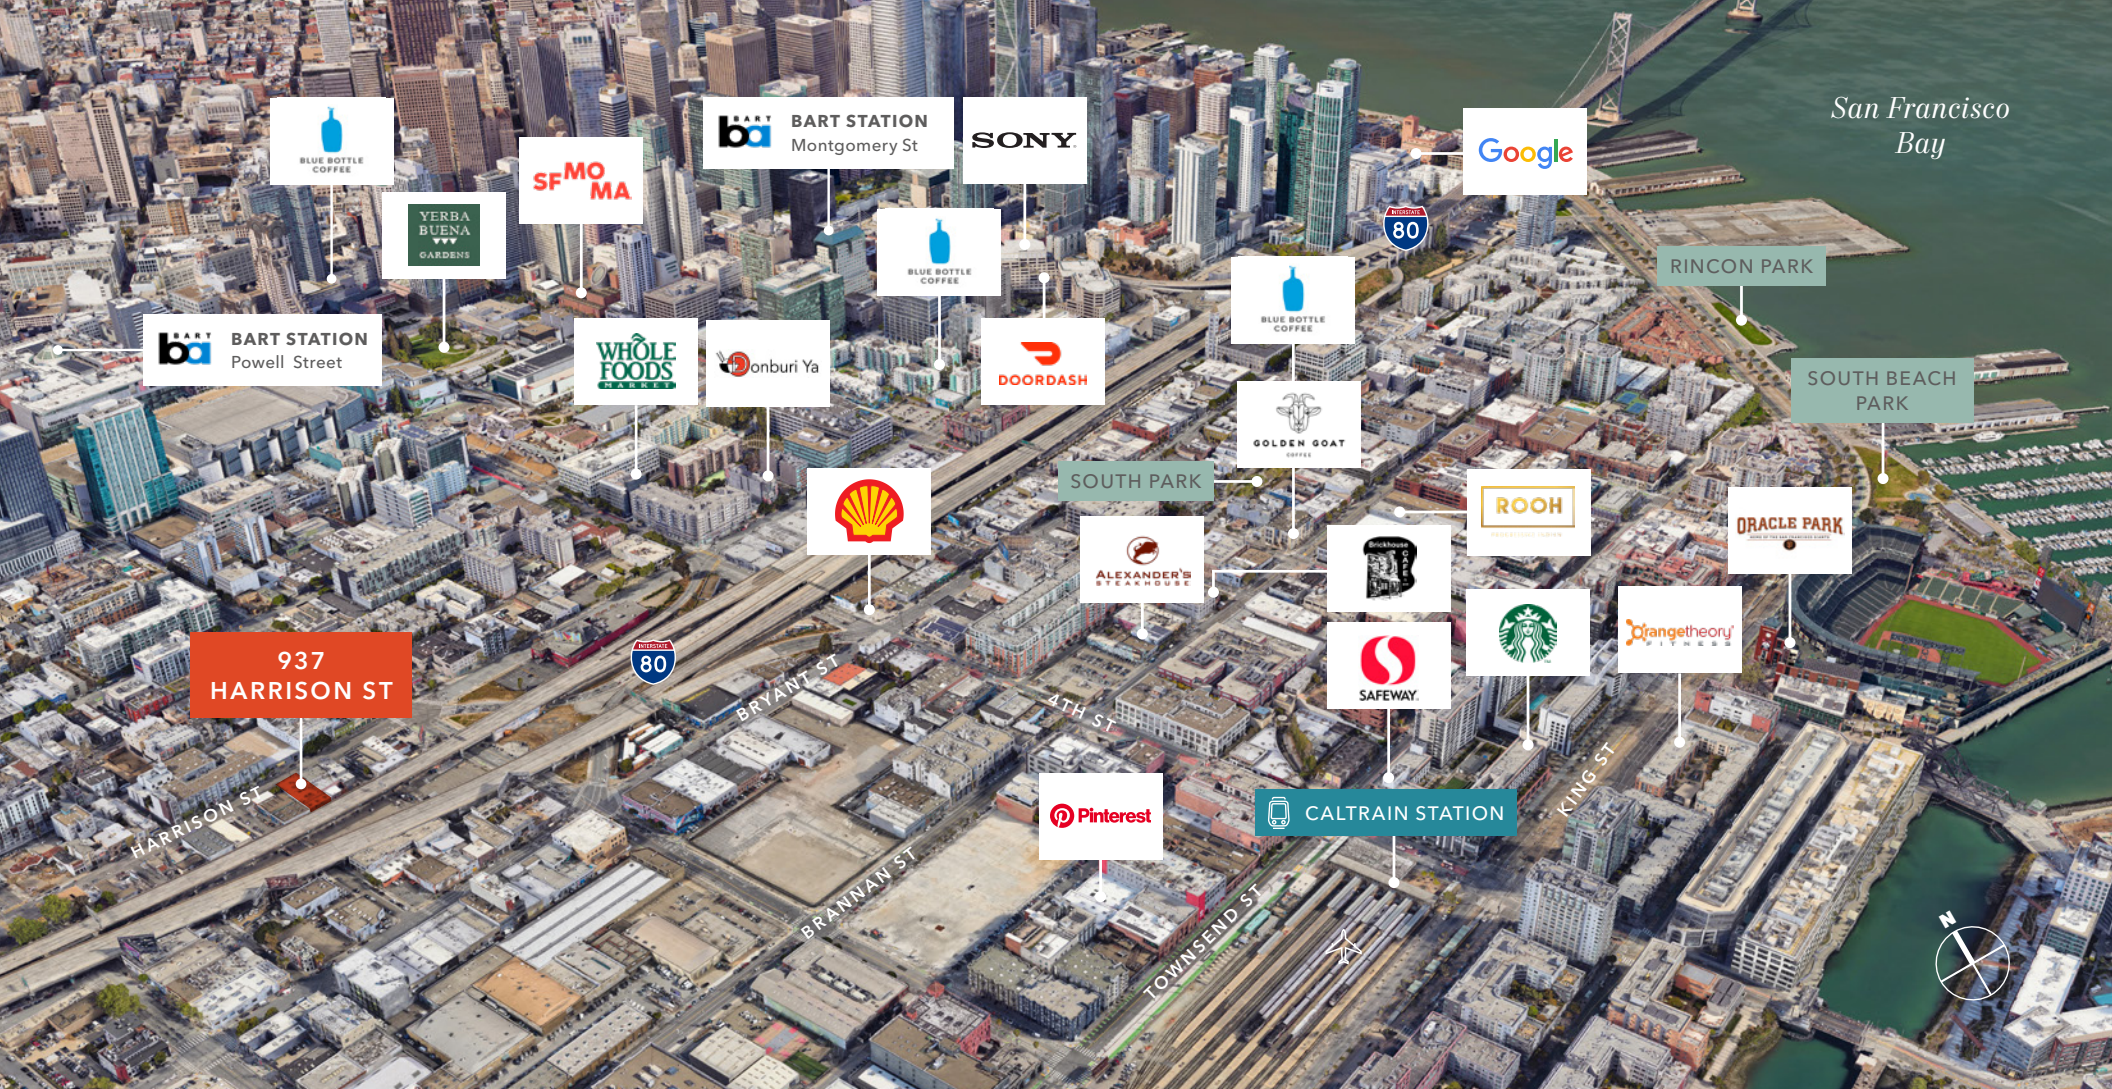

# 937 HARRISON ST

*For more information on  
this property, please contact*

EVAN HOUSEL  
415.948.3729  
evan.housel@kidder.com  
LIC N° 01882457

KEVIN PON  
415.577.2796  
kevin.pon@kidder.com  
LIC N° 02227662

PARKER BREEN  
916.812.6213  
parker.breen@kidder.com  
LIC N° 02244719

KIDDER.COM

This information supplied herein is from sources we deem reliable. It is provided without any representation, warranty, or guarantee, expressed or implied as to its accuracy. Prospective Buyer or Tenant should conduct an independent investigation and verification of all matters deemed to be material, including, but not limited to, statements of income and expenses. Consult your attorney, accountant, or other professional advisor. All Kidder Mathews designs are the sole property of Kidder Mathews. Branded materials and layouts are not authorized for use by any other firm or person.

