



equipment schedule								
#	qty.	description	manufacturer	model	size (W x D x H)	btu/h ea.	amps ea.	comments
01	2	point of sale system with printer	TBD	TBD	TBD			needs power outlet and ethernet to comms rack
02	3	point of sale system with printer & cash register	TBD	TBD	TBD			needs power outlet and ethernet to comms rack
03	3	95" u.c. keg cooler	Beverage Air	BB94HC-1-B	95" x 29" x 34.5"			
04	1	undercounter bar refrigerator	Beverage Air	SF34HC-8	34" x 28" x 33.625"			
05	1	undercounter ice machine	Scotsman	UC2724SA-1	24" x 28.5" x 39"			
06	2	undercounter bar refrigerator	Beverage Air	BB48HC-1-B-27	48" x 24.5" x 36"			
07	2	tiered speed rail	Krowne Metal	KR24-12RD	12" x 24" x 36.5"			
08	1	dish washer	Auto-Chlor	U34B	24" x 28.5" x 34"			
09	6	KDS	TBD	TBD	TBD			needs power outlet and HDMI to comms rack
10	6	lod tv	TBD	TBD	TBD			needs power outlet and HDMI to comms rack
11	1	coffee brewers	Fetco	CBS1132 XV+	19.75" x 18.5" x 27.75"			needs 220V and water
13	1	countertop steam table	Padela	P77	12" x 20" x 9"			
14	1	pass-through double oversheif	TBD	TBD	144" x 12" x 32"			
15	2	heat lamp	Halco	GRAH-42-120-T-QS	42" x 6" x 2.5"			
16	2	16 gal trash can	Rubbermaid	slim jim	11" x 22" x 25"			
17	1	s.s. table	TBD	TBD	36" x 24" x 36"			
18	2	mega top prep fridge	Beverage Air	SPED48HC-18M-4	48" x 36.375" x 49"			
19	1	worktop refrigerator	Beverage Air	WTR36AHC-FIP	36" x 32" x 39.625"			
20	1	CVAP	Winston	CHV5-04UV	27.7" x 34.23" x 35.91"			
21	2	countertop steam table	Padela	P77	12" x 20" x 9"			
22	1	range w /oven	Vulcan	48C-8B	48" x 40.75" x 58"			
23	2	fryer	Vulcan	1GR65M	21" x 30.125" x 47.125"			
24	1	gas griddle	Vollrath	40718	12" x 28.5" x 16"			
25	1	gas griddle	Vulcan	MSA48	48" x 31.5" x 15.38"			

equipment schedule								
#	qty.	description	manufacturer	model	size (W x D x H)	btu/h ea.	amps ea.	comments
26	1	worktop refrigerator	Beverage Air	WTRCS60HC	60" x 34.75" x 24.375"			
27	1	gas salamander broiler	Vulcan	36IRB-N	36" x 23.375" x 19.5"			
28	1	double stack convection oven	Vulcan	VC44GD	38.25" x 36.88" x 70.63"			
29	2	s.s. table	TBD	TBD	36" x 18" x 36"			
30	1	wire shelves	TBD	TBD	24" x 18" x 72"			
31	1	fryer	Vulcan	1GR35M	15.5" x 30.19" x 47.14"			
32	1	stockpot range	Vulcan	VSP100	18" x 24" x 23"			
33	1	wire shelves	TBD	TBD	36" x 18" x 72"			
34	1	corner dishwasher	Auto-Chlor	44" x 27.5" x 78.5"				
35	1	undercounter ice machine	Scotsman	UC2724SA 1	24" x 28.5" x 36"			
36	1	undercounter bar refrigerator	Beverage Air	BB48HC-1-B-27	48" x 24.5" x 36"			
37	1	soda fountain w/ ice well	Coca-Cola	TBD	TBD			needs power and water - awaiting spec sheet
38	1	soda compressor and bib rack	Coca-Cola	TBD	TBD			needs power and water on backflow preventer - awaiting spec sheet
39	1	Reach-in refrigerator (keg storage)	Atosa	MBF8006GR	81" x 32.25" x 82.5"			provide power source for future implementation
40	2	wire shelves	TBD	TBD	60" x 18" x 72"			
41	2	speed rack	TBD	TBD	26" x 20.5" x 69"			
42	3	wire shelves	TBD	TBD	42" x 18" x 72"			
43	3	wire shelves	TBD	TBD	48" x 18" x 72"			
44	2	wire shelves	TBD	TBD	54" x 18" x 72"			
45	2	oil tank	RTI	RTI Indoor Tanks	28" dia. x 81"			
46	1	Reach-in freezer	Atosa	MBF8504GR	81.9" x 31.7" x 83.1"			

plumbing + accessories schedule								
#	quantity	description	manufacturer	model	finish	size (W x D x H)	comments	
P01	4	drip-in sink w/ gooseneck faucet	Krowne Metal	HS-1220	stainless steel	17" x 18" x 10.5"		
P02	1	underbar hand sink	Krowne Metal	KR19-1C	stainless steel	12" x 19" x 36.5"		
P03	2	ice well w/ soda gun	Krowne Metal	KR19-36-10	stainless steel	36" x 19" x 36.5"		
P04	1	underbar sink w/ drainboards	Krowne Metal	KR19-31C	stainless steel	36" x 19" x 36.5"		
P05	2	glass rinser	Krowne Metal	KR-7GR	stainless steel	7" x 7" x .75"		
P06	4	drink rail	Advance Tabco	DRKR-48	stainless steel	48" x 8" x .75"		
P07	1	drop-in ice well w/ soda gun	Krowne Metal	D2712-7	stainless steel	27" x 20" x 12"		
P08	3	wallmount hand sink	Krowne Metal	HS-32	stainless steel	12" x 17" x 24"		
P09	1	two compartment sink	Krowne Metal	KR19-22C	stainless steel	24" x 19" x 36"		
P10	1	dirty dish table w/ 3-comp sink	John Boos	DT3B18244-2D18R	stainless steel	91.625" x 30.375" x 44.0625"		
P11	1	wall mount pre-rinse w/ faucet	Krowne Metal	17-109WL	stainless steel	per spec.		
P12	1	corner clean dish table	John Boos	CDT6-K6D06SBK-L	stainless steel	60" x 60" x 44"		
P13	1	mop sink	John Boos	PBMS2016-6	stainless steel	20" x 19 3/8" x 10"		
P14	2	water heater	AO Smith	Cyclone Mxi				
P15	4	wall mounted toilets	TBD	TBD	white			
P16	3	wall mounted bathroom sink	Kohler	K-1722-0	white			
P17	3	bathroom sink faucet	Kohler	K-97283-4-CP				

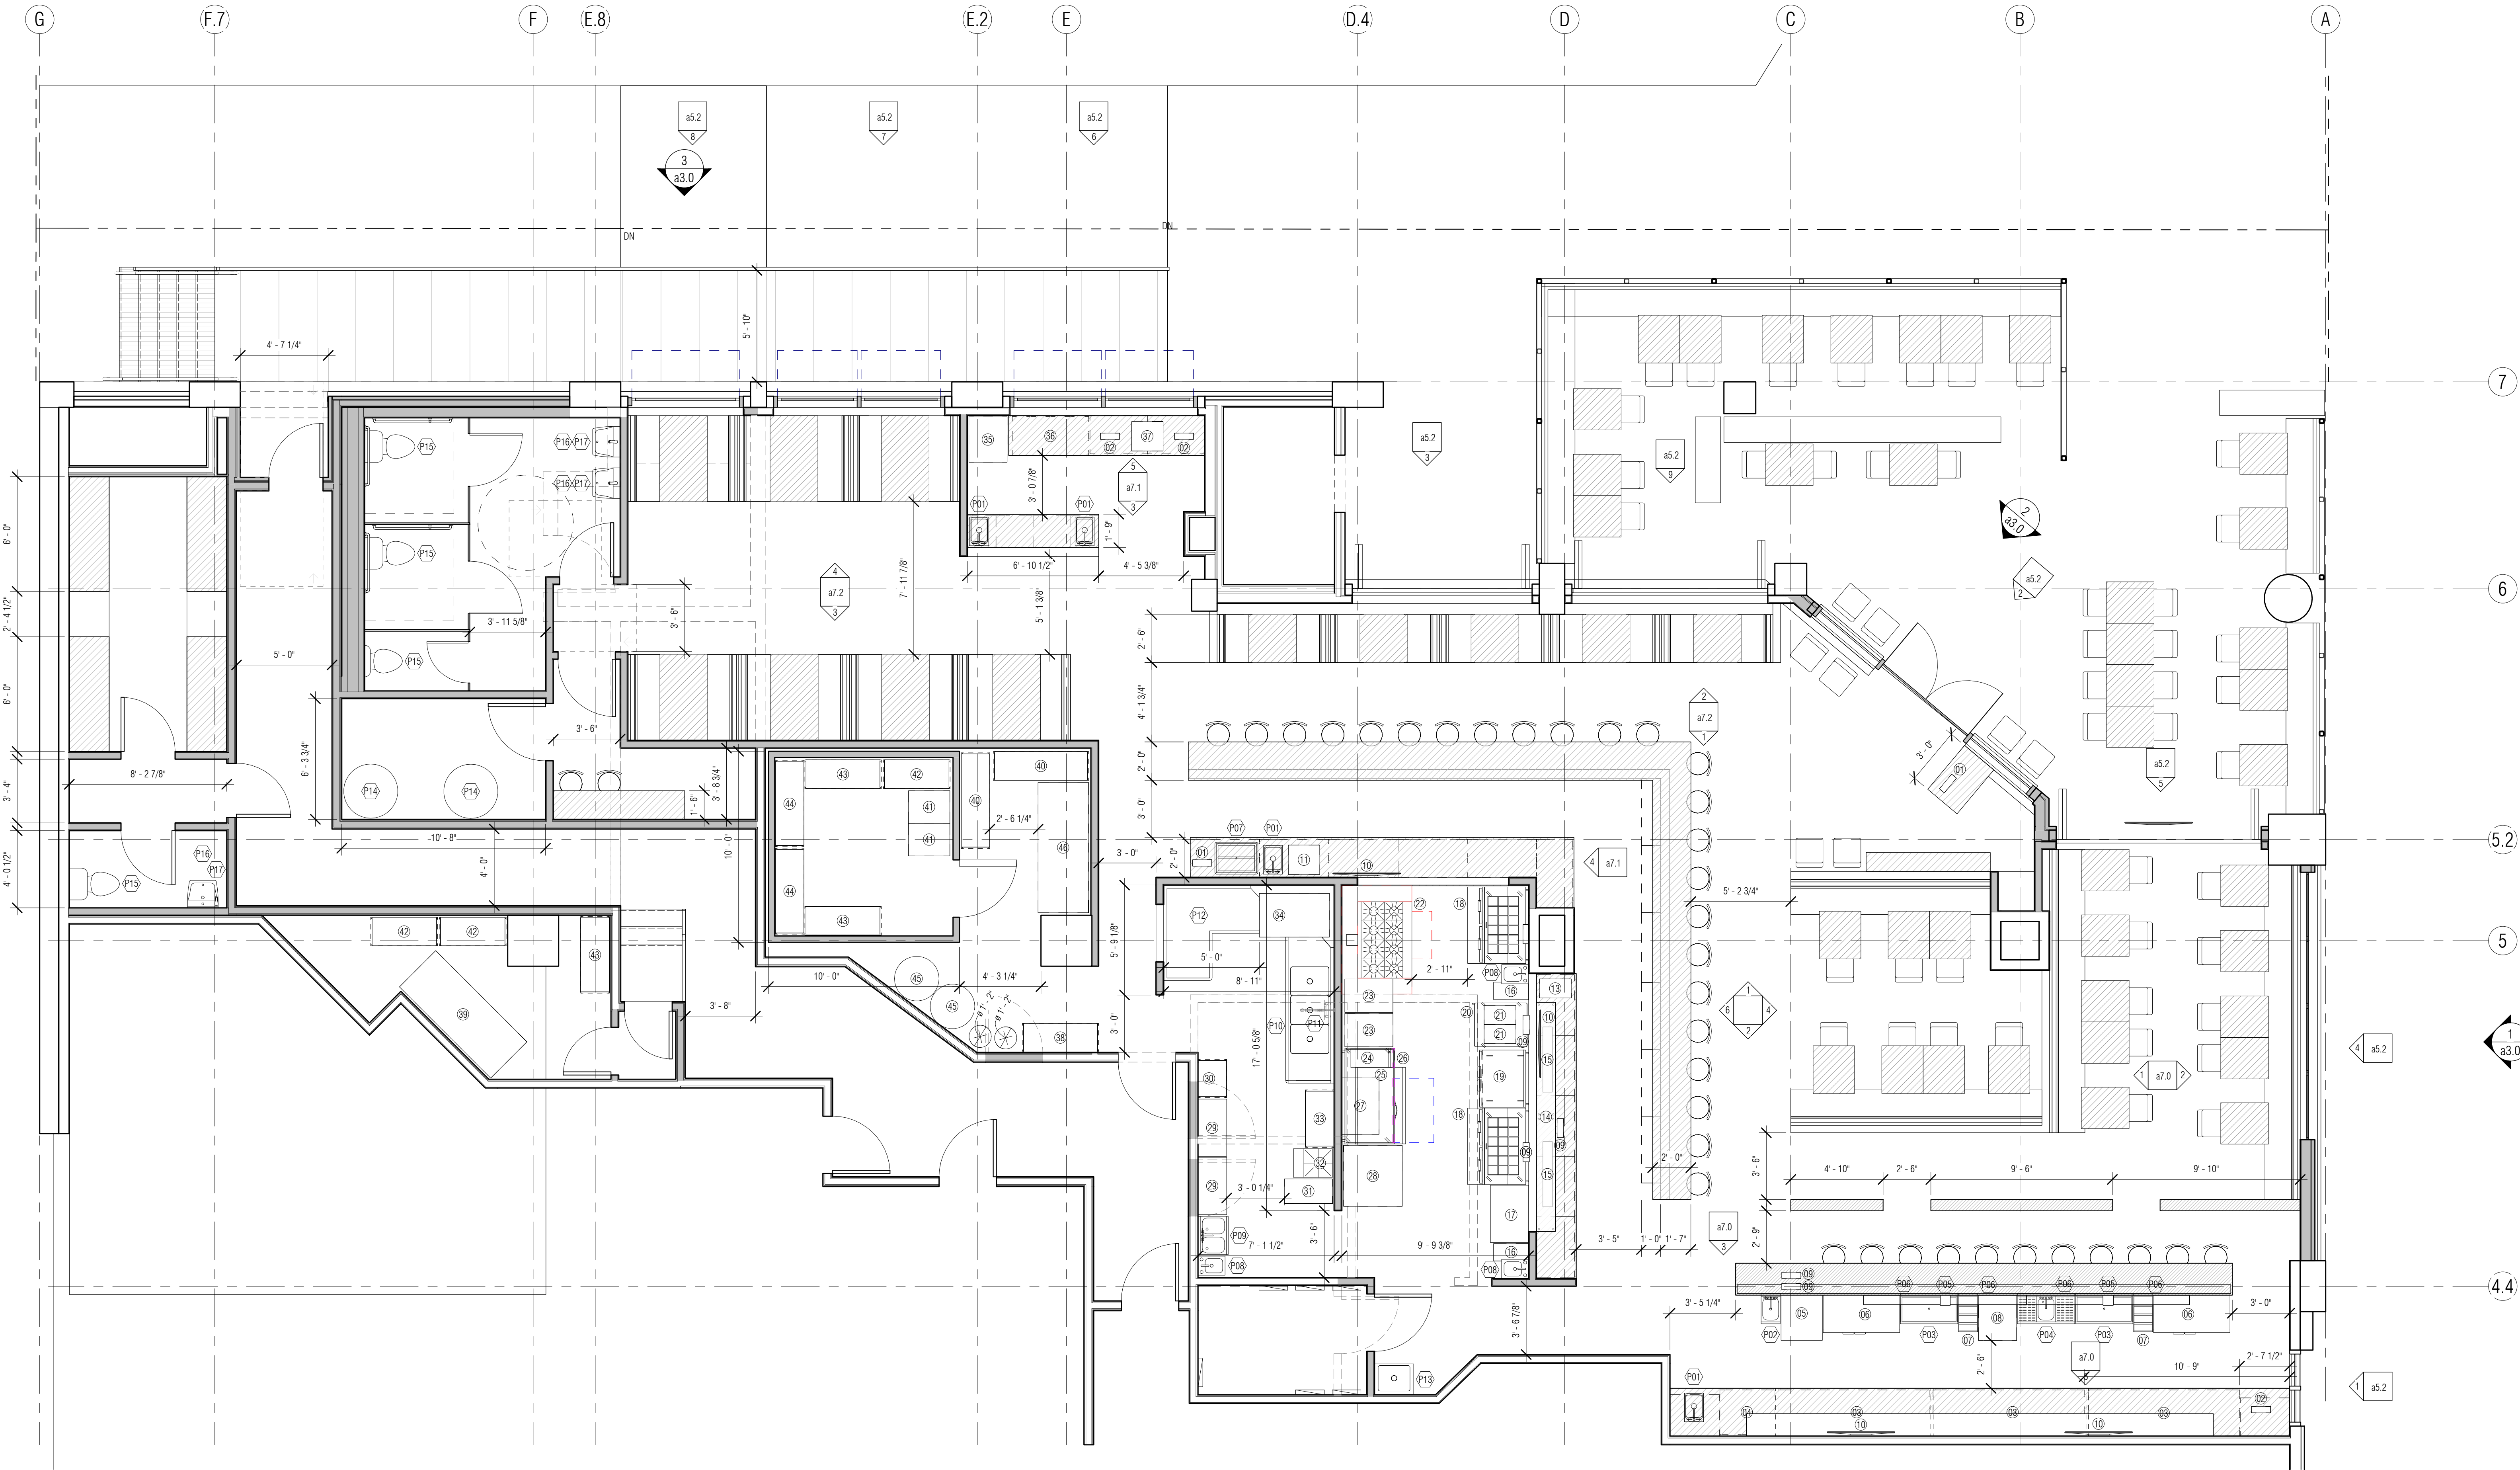

bid set - draft 18 march 2022

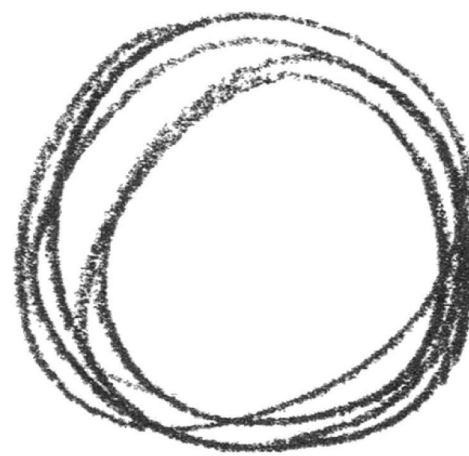

atelier drome, llp
architecture

112 prefontaine place south
seattle, wa 98104
www.atelierdrome.com

skillet

1301 post alley
seattle, wa 98101

ask01

prelim. floor plan &
schedules